F.A.P. RTE.	SECTION	COUNTY	TOTAL SHEETS	SHEET NO.
337	20R-6	LAKE	149	129
STA. 10+025.000		TO STA. 10+058.907		
FED. ROAD DIST. NO.		ILLINOIS	FED. AID PROJECT	
CONTRACT NO. 62519				

BY	DATE
SURVEYED	
PLOTTED	
TYPE SIZE	
AREAS	
AREAS CHECKED	

FINAL SURVEY
NOTE BOOK
NO.

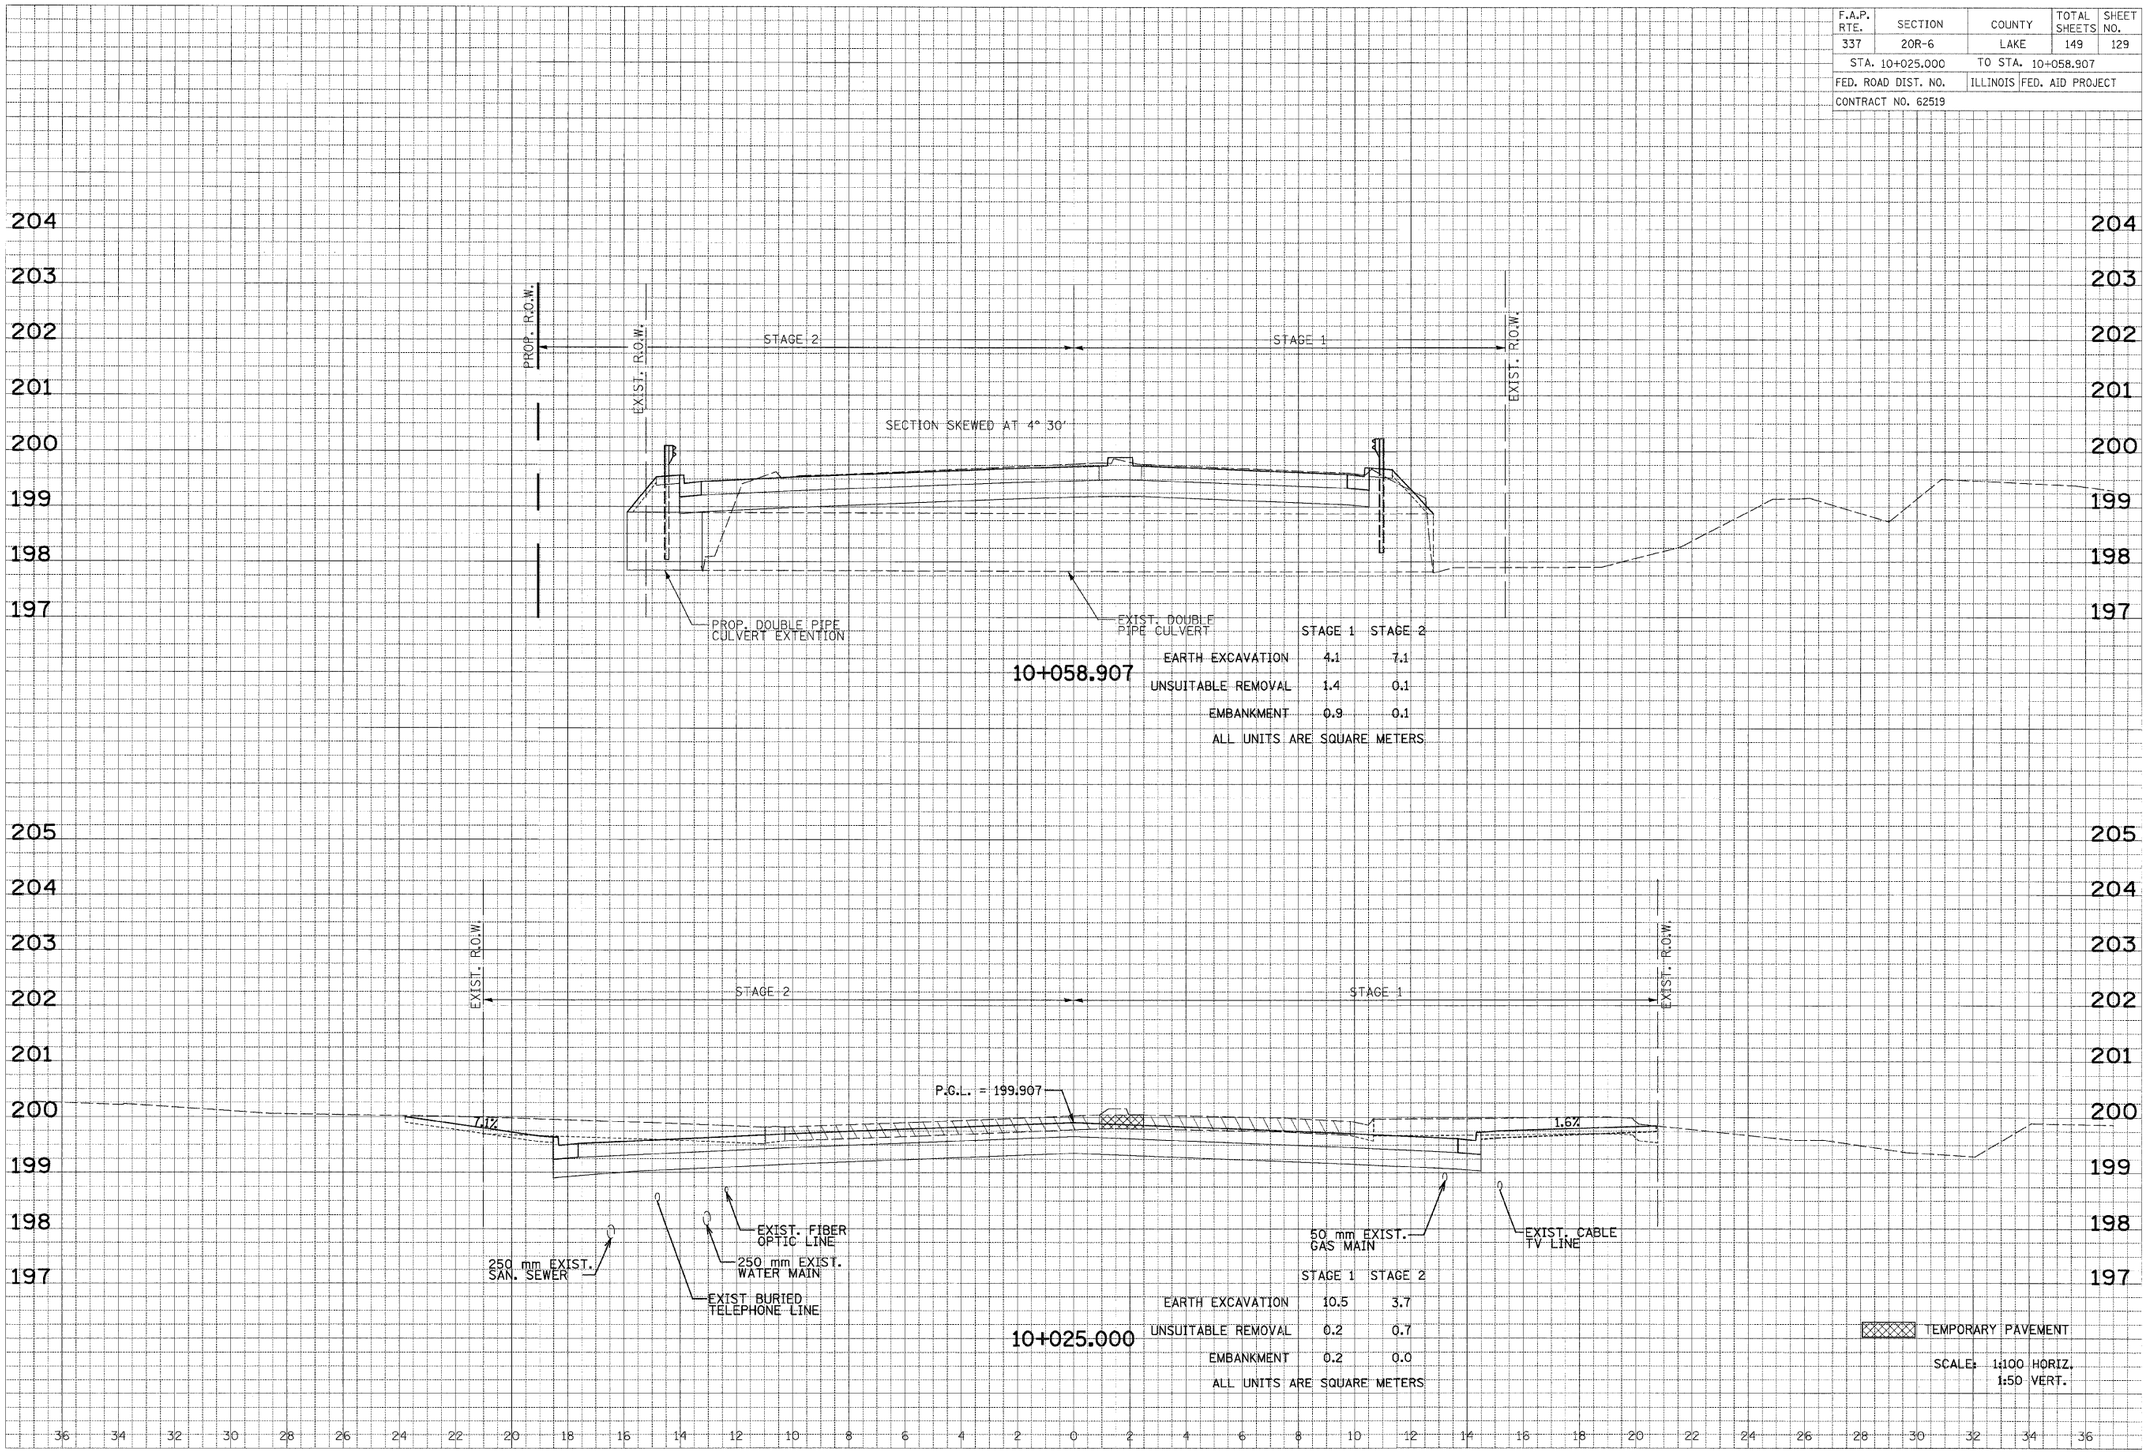

BY	DATE
SURVEYED	
PLOTTED	
TYPE SIZE	
AREAS	
AREAS CHECKED	

ORIGINAL SURVEY
NOTE BOOK
NO.

US ROUTE 45/ILLINOIS ROUTE 21