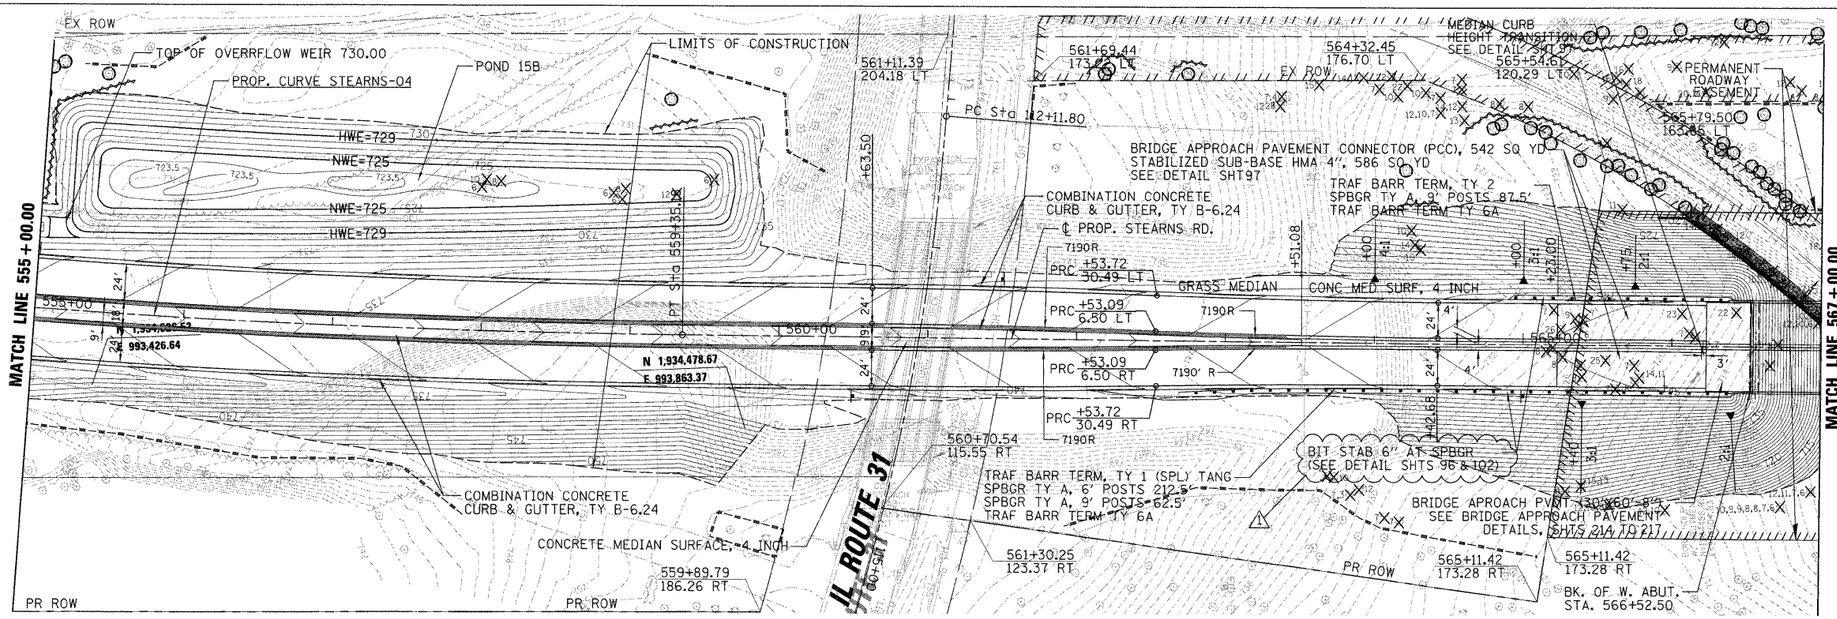

PROP. CURVE STEARNS-04
PI STA. = 555+90.82
Δ = 5° 30' 25" (LT)
D = 0° 47' 56"
R = 7,171.00'
T = 344.89'
L = 689.24'
E = 8.29'
e = N.C.
P.C. STA. = 552+45.94
P.T. STA. = 559+35.18

NOTE: REMOVE GRAFFITI, RESTAIN AND APPLY ANTI-GRAFFITI COATING TO BRIDGE PIER FOR IL ROUTE 31 BRIDGE AS DIRECTED BY ENGINEER

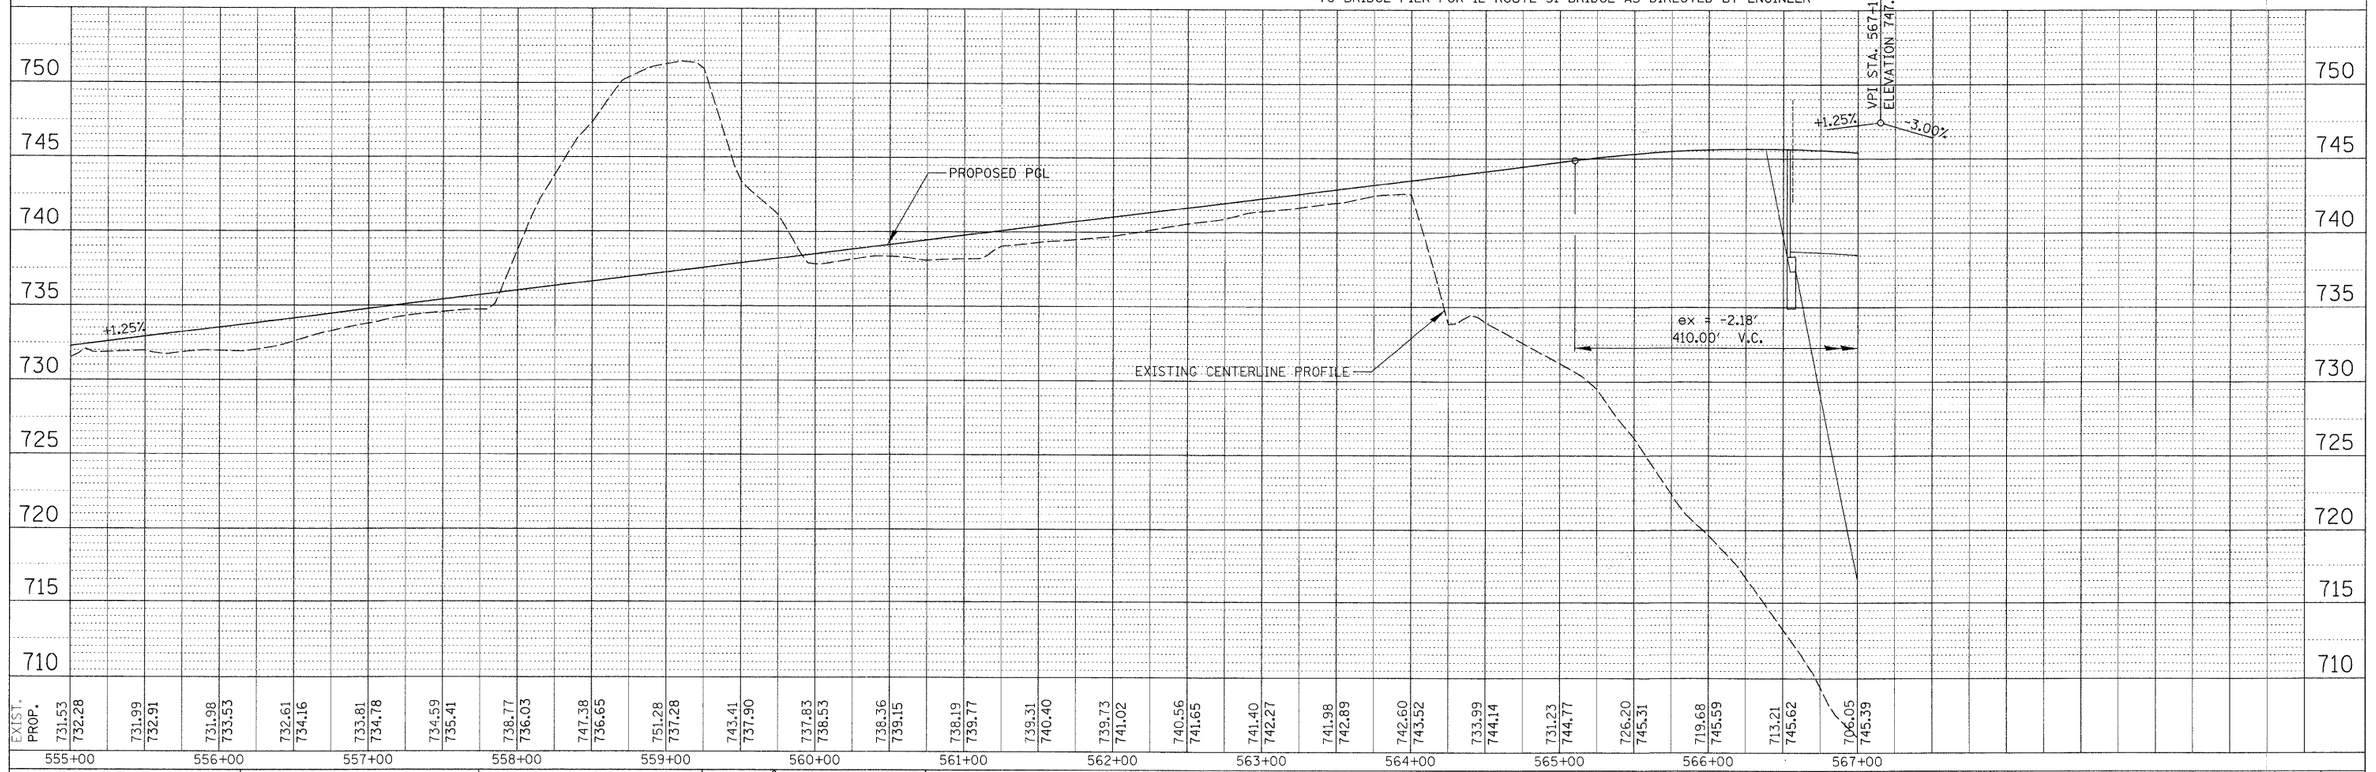

FILE NAME = RPP_070793_STEARNS_05.SHT	USER NAME = MWORMAN	DESIGNED MCW	REVISED ⚠ ADDENDUM 4/9/09
	VERT. SCALE = 1" = 5'	DRAWN PWN	REVISED -
	PLOT SCALE = 50'	CHECKED MCW	REVISED -
	PLOT DATE = 4/9/2009	DATE - 01/16/09	REVISED -

STATE OF ILLINOIS
DEPARTMENT OF TRANSPORTATION

ROADWAY PLAN AND PROFILE – STEARNS ROAD

SCALE: 1"= 50' | SHEET NO. OF SHEETS | STA. 555+00.00 TO STA. 567+00.00

F.A.P. RTE.	SECTION	COUNTY	TOTAL SHEETS	SHEET NO.
361	06-00214-20-BR	KANE	320	32
		CONTRACT NO. 63075		
FED. ROAD DIST. NO. 1	ILLINOIS	FED. AID PROJECT		