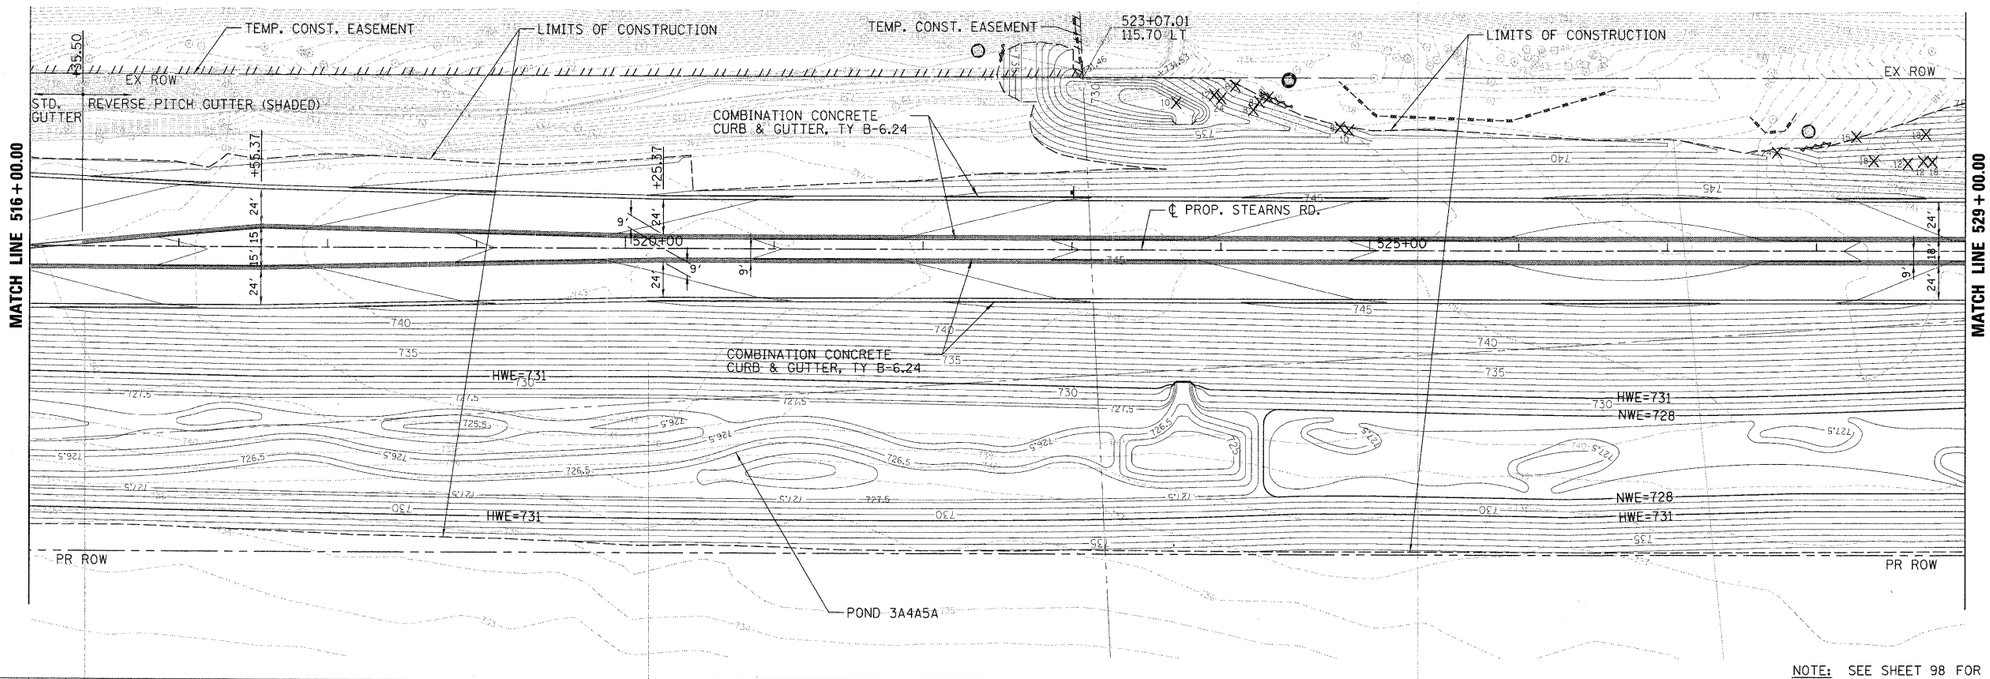

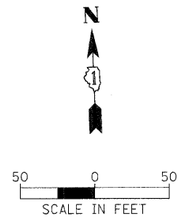

LEGEND

- COMBINATION CONCRETE CURB & GUTTER, TY B-6.24 (STANDARD GUTTER)
- COMBINATION CONCRETE CURB & GUTTER, TY B-6.24 (REVERSE PITCH GUTTER)
- TREE REMOVAL, SIZE SHOWN
- TREE TRUNK PROTECTION
- TREE ROOT PRUNING
- TEMPORARY FENCE

NOTE: SEE SHEET 98 FOR JOINTING DETAILS AT TURN LANE TAPERS.

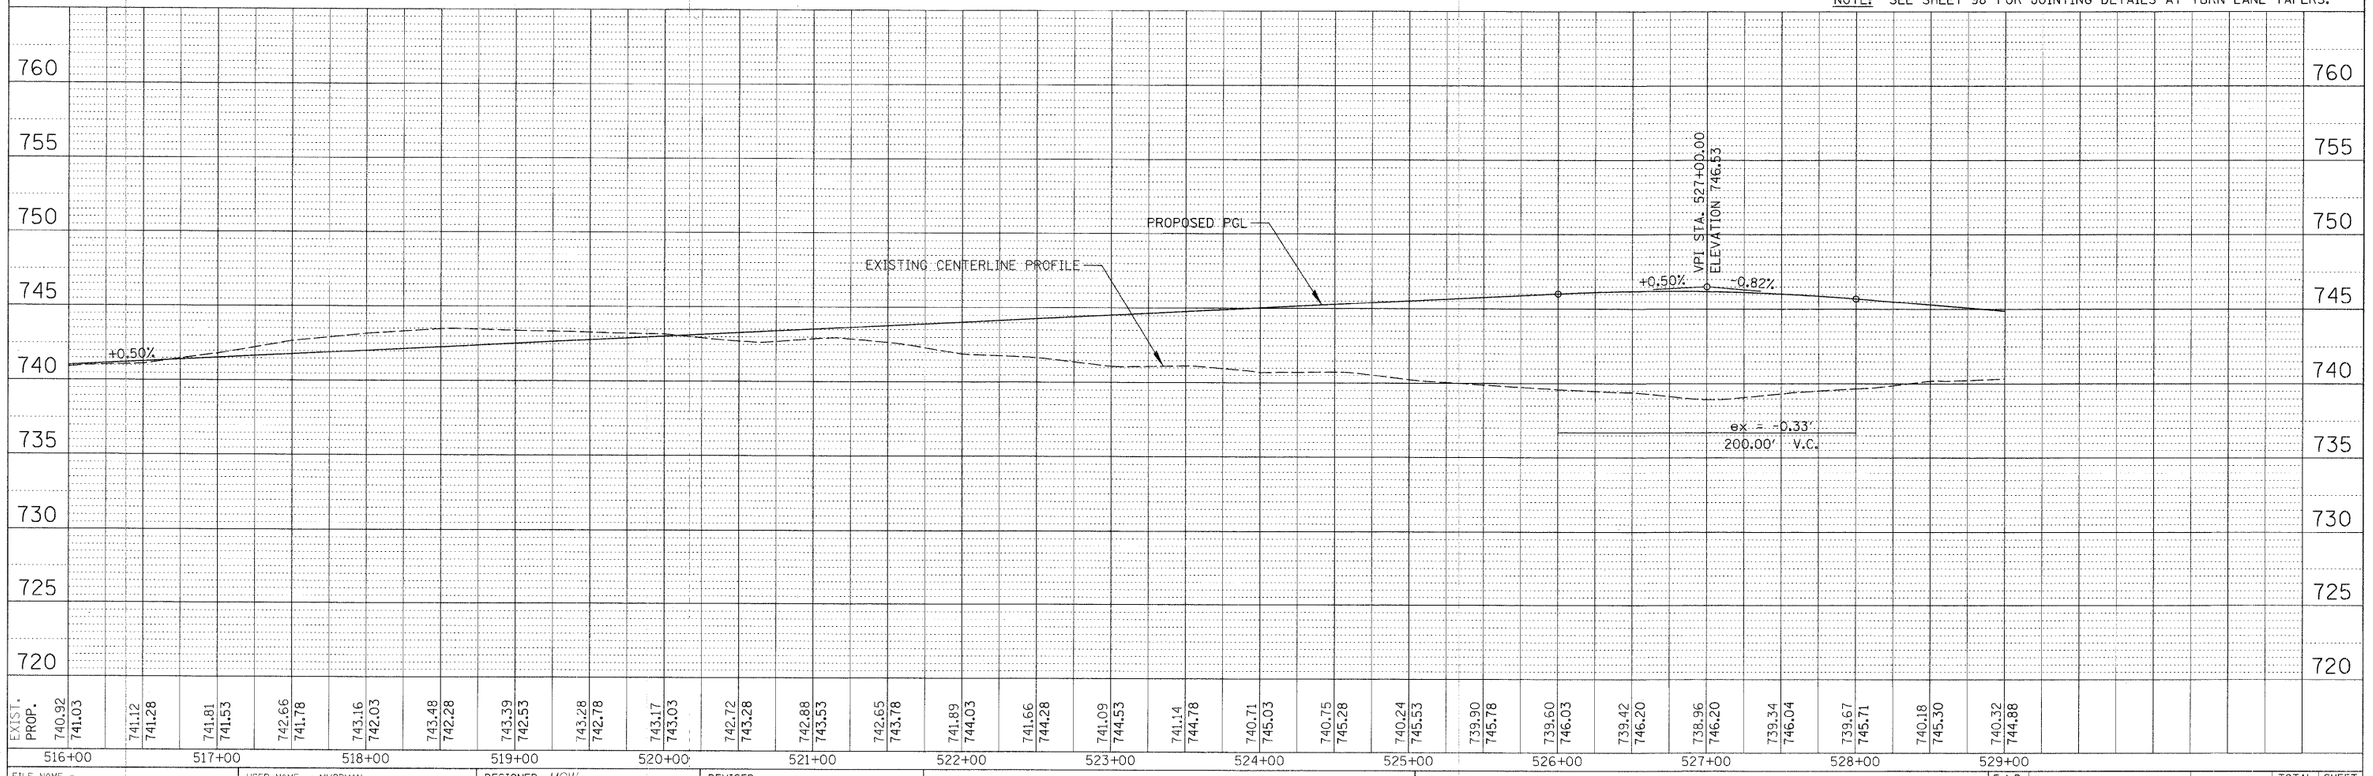

FILE NAME = RPP_070793_STEARNS_02.SHT	USER NAME = MWORMAN	DESIGNED MCW	REVISED -
	VERT. SCALE = 1" = 5'	DRAWN PWN	REVISED -
	PLOT SCALE = 50'	CHECKED MCW	REVISED -
	PLOT DATE = 1/16/2009	DATE - 01/16/09	REVISED -

STATE OF ILLINOIS
DEPARTMENT OF TRANSPORTATION

ROADWAY PLAN AND PROFILE – STEARNS ROAD

SCALE: 1"= 50' | SHEET NO. OF SHEETS | STA. 516+00.00 | TO STA. 529+00.00

F.A.P. RTE.	SECTION	COUNTY	TOTAL SHEETS	SHEET NO.
361	06-00214-20-BR	KANE	320	29
		CONTRACT NO. 63075		
FED. ROAD DIST. NO. 1	ILLINOIS	FED. AID PROJECT		

PLAN: SURVEYED, PLOTTED, ALIGNMENT CHECKED, RT. OF WAY CHECKED, CADD FILE NAME, NOTE BOOK, NO. ____, BY, DATE

PROFILE: SURVEYED, PLOTTED, GRADES CHECKED, R.M. NOTED, STRUCTURE NOTATIONS CHKD, NOTE BOOK, NO. ____, BY, DATE