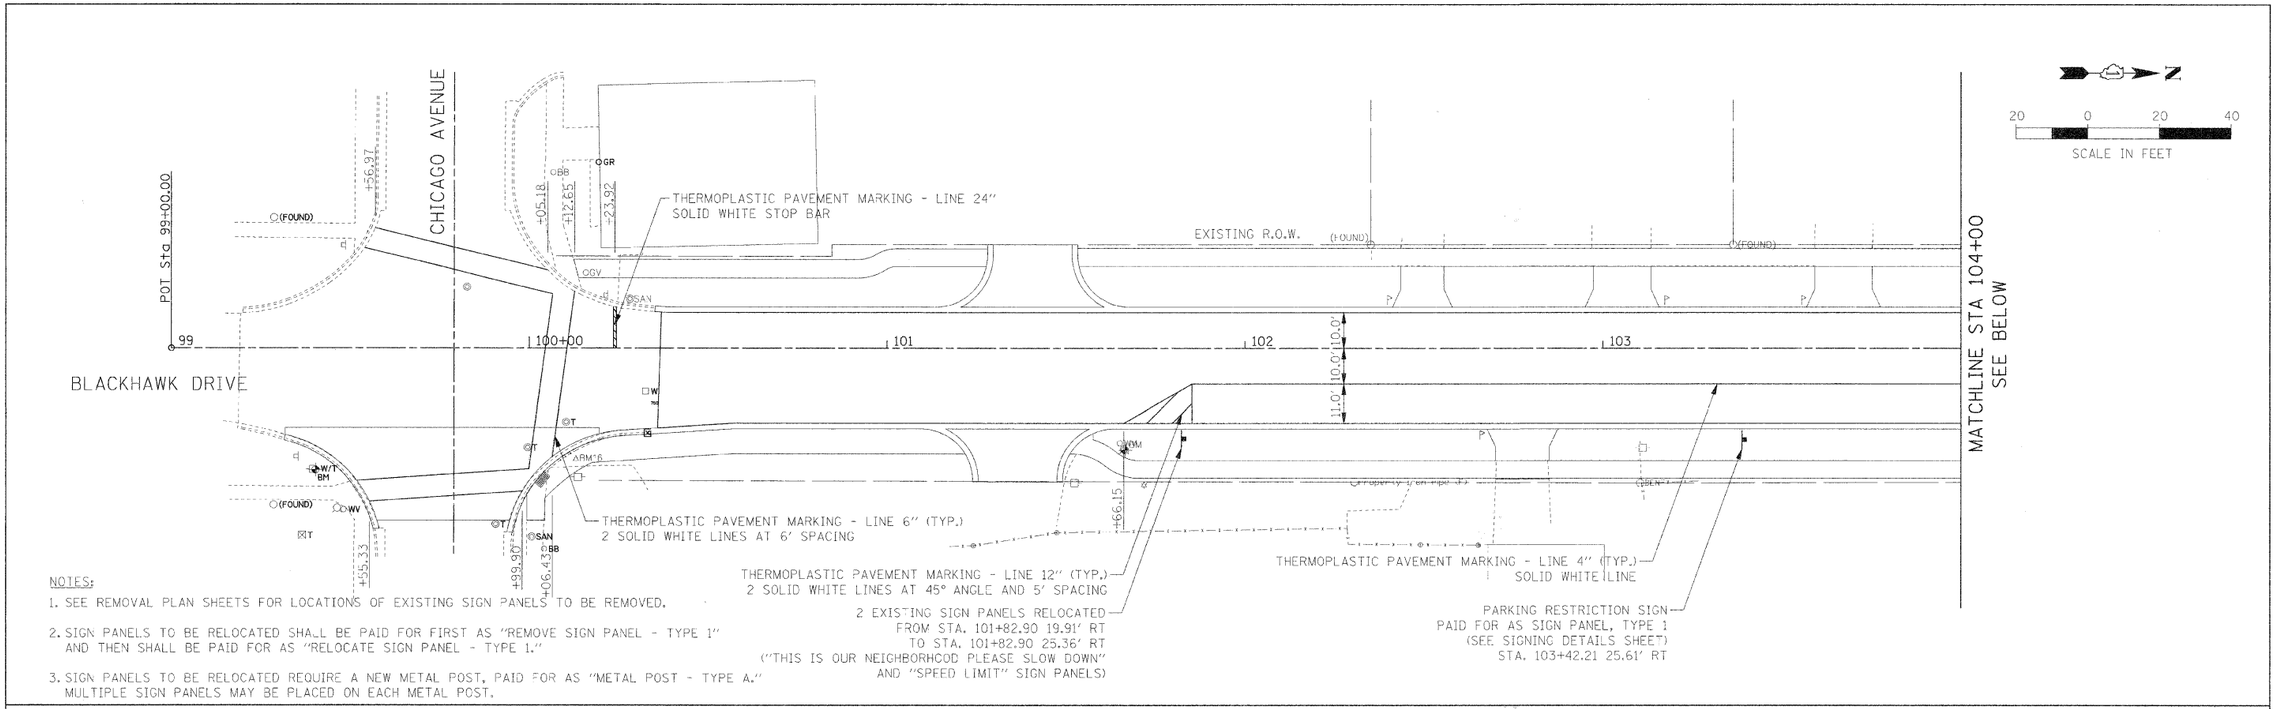

NOTES:

1. SEE REMOVAL PLAN SHEETS FOR LOCATIONS OF EXISTING SIGN PANELS TO BE REMOVED.
2. SIGN PANELS TO BE RELOCATED SHALL BE PAID FOR FIRST AS "REMOVE SIGN PANEL - TYPE 1" AND THEN SHALL BE PAID FOR AS "RELOCATE SIGN PANEL - TYPE 1."
3. SIGN PANELS TO BE RELOCATED REQUIRE A NEW METAL POST, PAID FOR AS "METAL POST - TYPE A." MULTIPLE SIGN PANELS MAY BE PLACED ON EACH METAL POST.

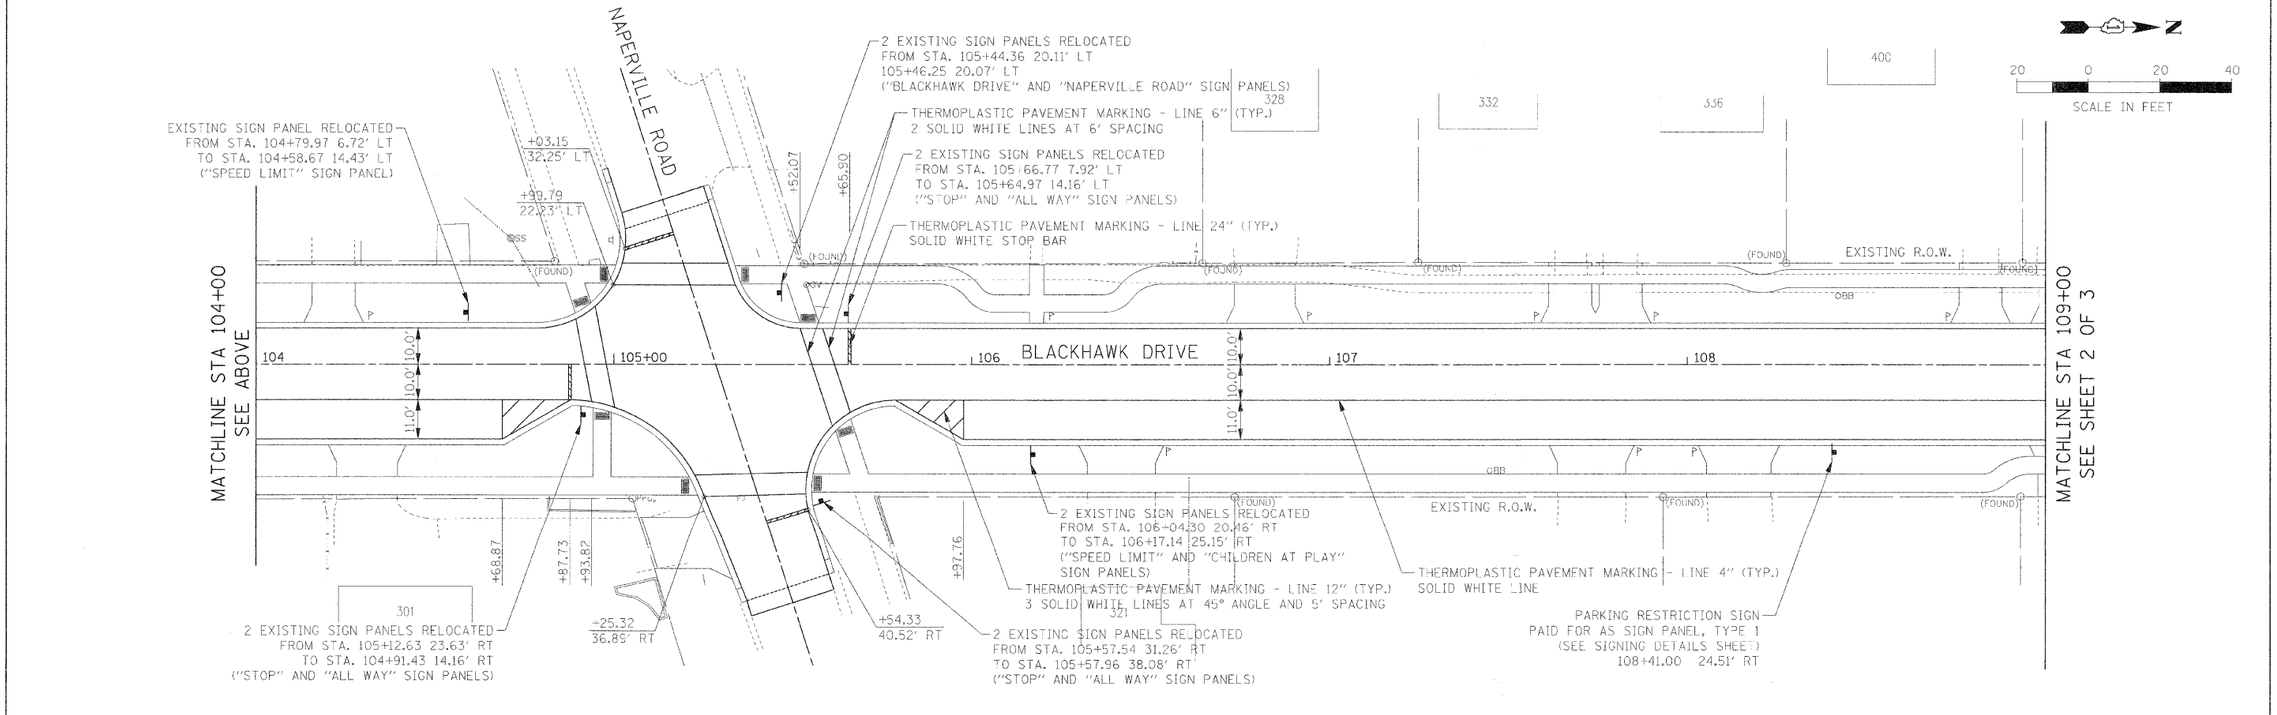

FILE NAME = $FILE1$	USER NAME = $USER$	DESIGNED - JAB	REVISED -
		DRAWN - JAB	REVISED -
	PLOT SCALE = $SCALE$	CHECKED - JMT	REVISED -
	PLOT DATE = $DATE$	DATE - 01/02/09	REVISED -

STATE OF ILLINOIS
DEPARTMENT OF TRANSPORTATION

PAVEMENT MARKING AND SIGNING PLAN

SCALE: 1:20 | SHEET NO. 1 OF 3 SHEETS | STA. 99+00.00 TO STA. 109+00.00

F.A.U RTE.	SECTION	COUNTY	TOTAL SHEETS	SHEET NO.
3003	00-00084-00-PV	DUPAGE	112	57
BLACKHAWK DR RECONSTRUCTION		CONTRACT NO. 63121		
FED. ROAD DIST. NO. 1	ILLINOIS	FED. AID PROJECT		