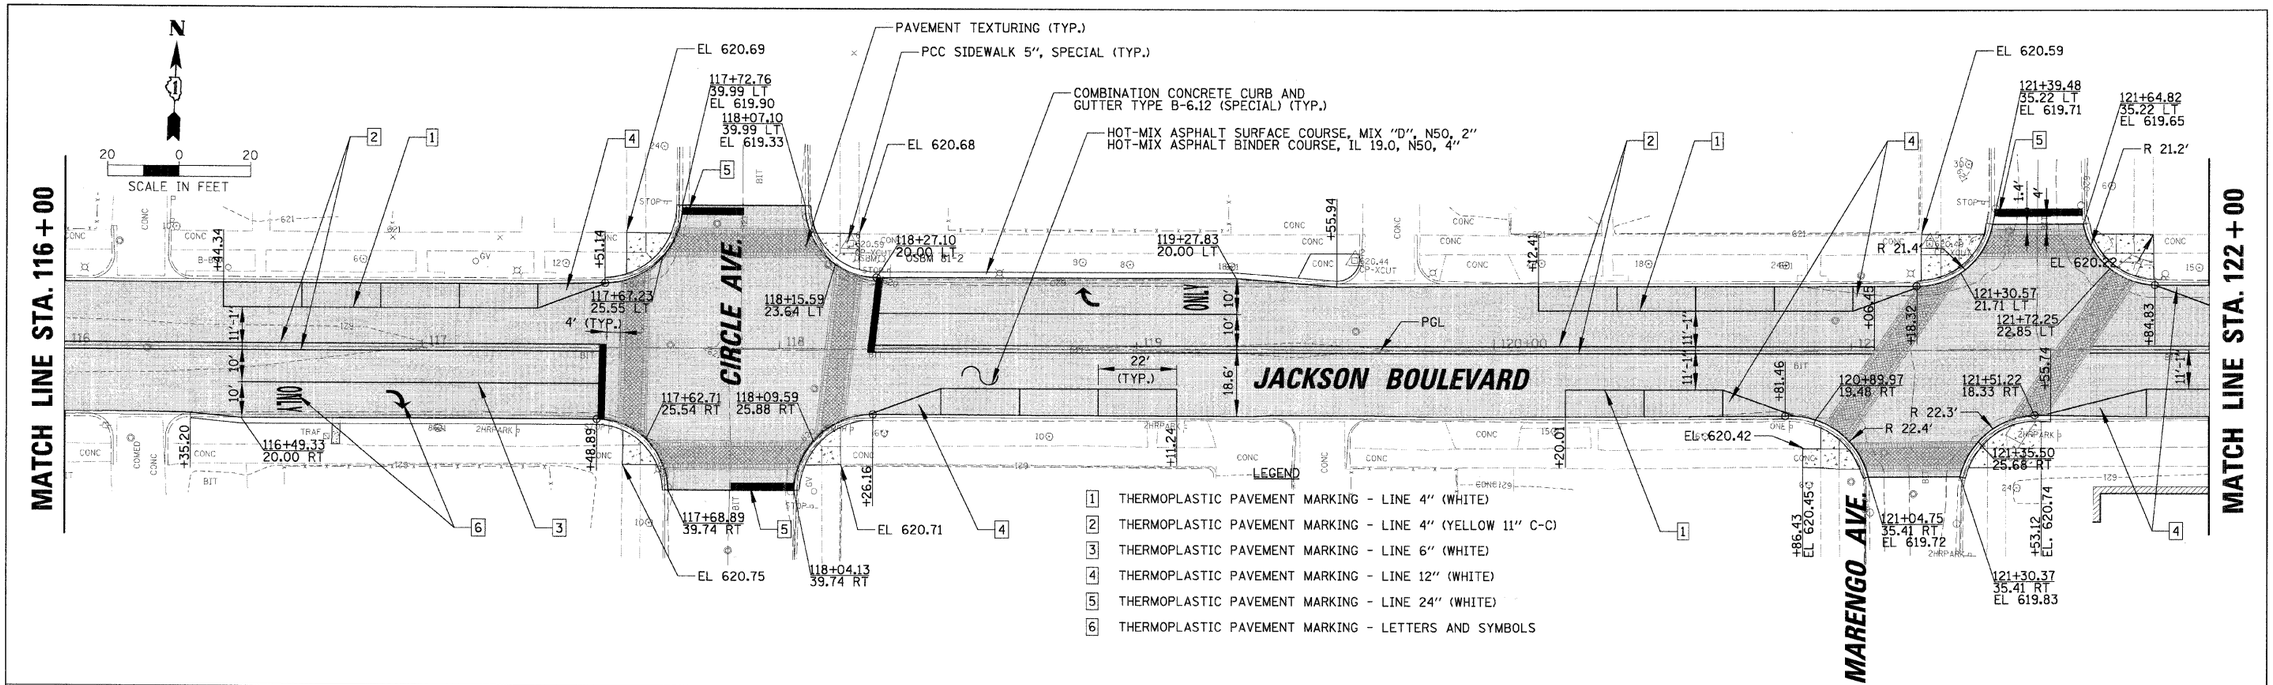

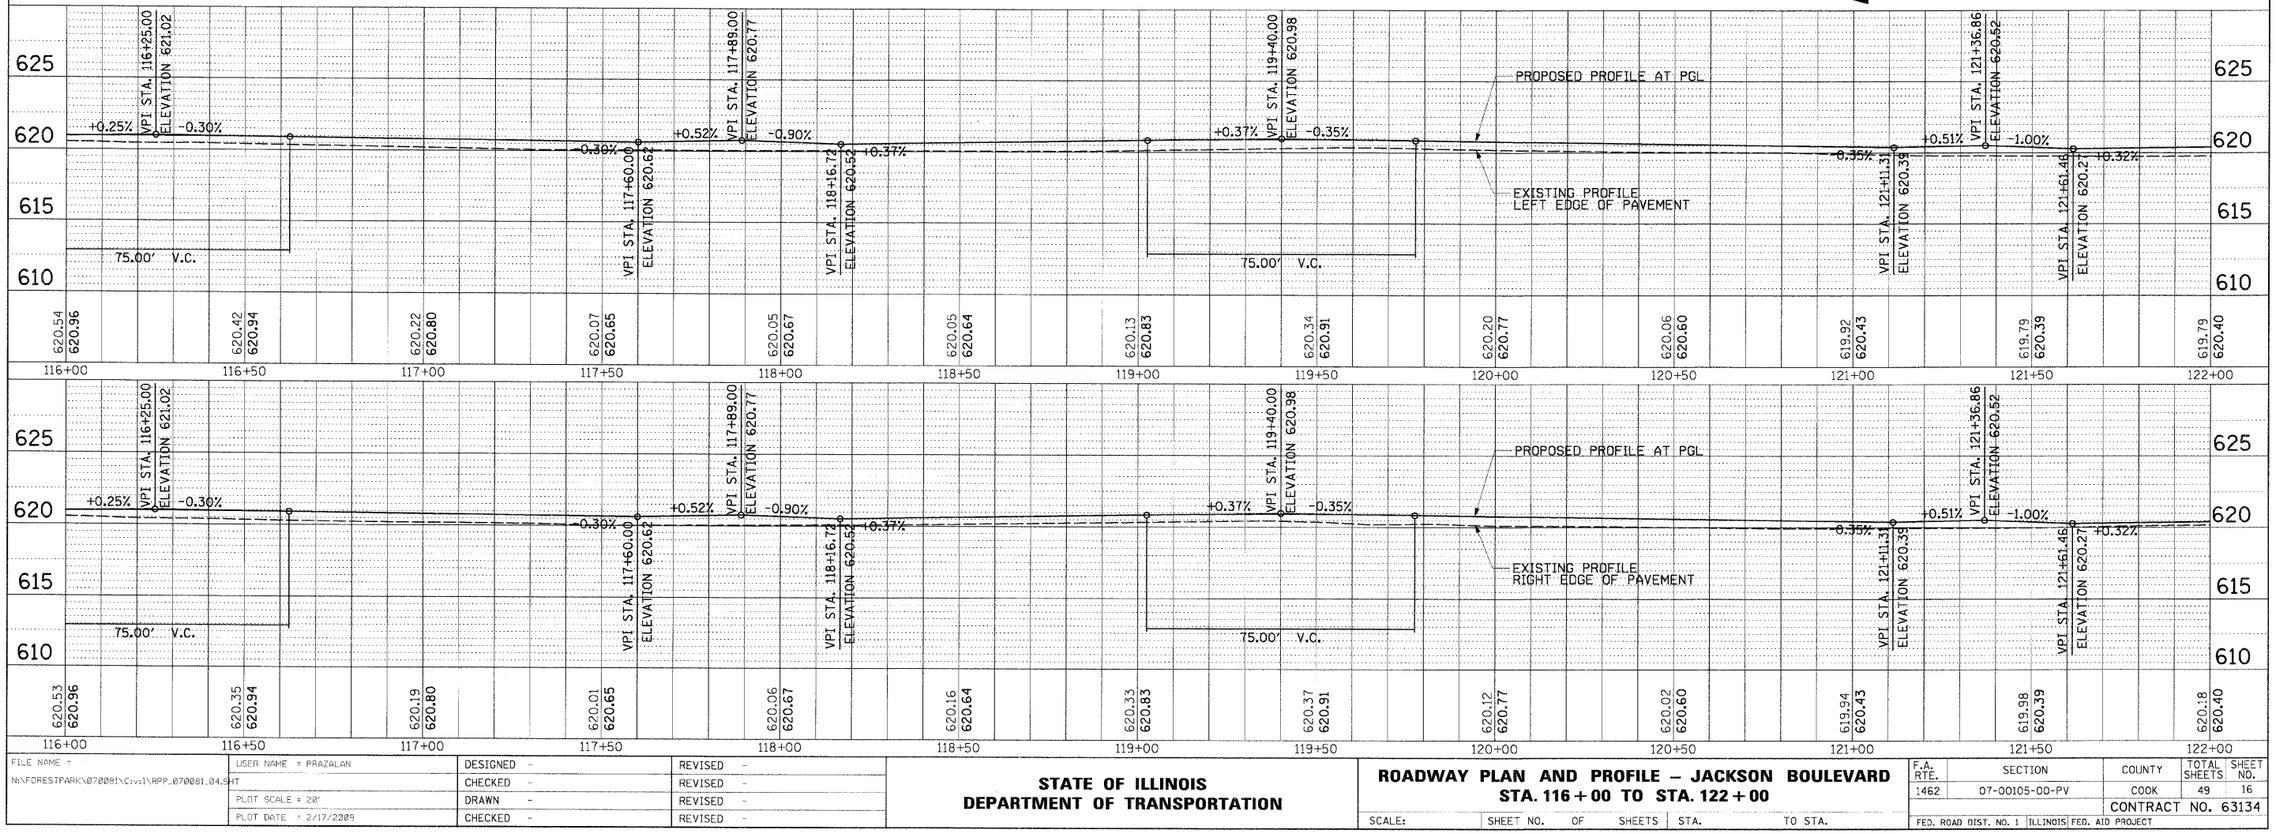

FILE NAME = N:\FORESTPARK\070081\Civil\RPP_070081_04.SHT	USER NAME = PRAZALAN	DESIGNED -	REVISED -
		CHECKED -	REVISED -
	PLOT SCALE = 20'	DRAWN -	REVISED -
	PLOT DATE = 2/17/2009	CHECKED -	REVISED -

STATE OF ILLINOIS
DEPARTMENT OF TRANSPORTATION

ROADWAY PLAN AND PROFILE – JACKSON BOULEVARD
STA. 116+00 TO STA. 122+00

SCALE: | SHEET NO. OF SHEETS | STA. TO STA.

F.A. RTE.	SECTION	COUNTY	TOTAL SHEETS	SHEET NO.
1462	07-00105-00-PV	COOK	49	16
		CONTRACT NO. 63134		
FED. ROAD DIST. NO. 1	ILLINOIS	FED. AID PROJECT		