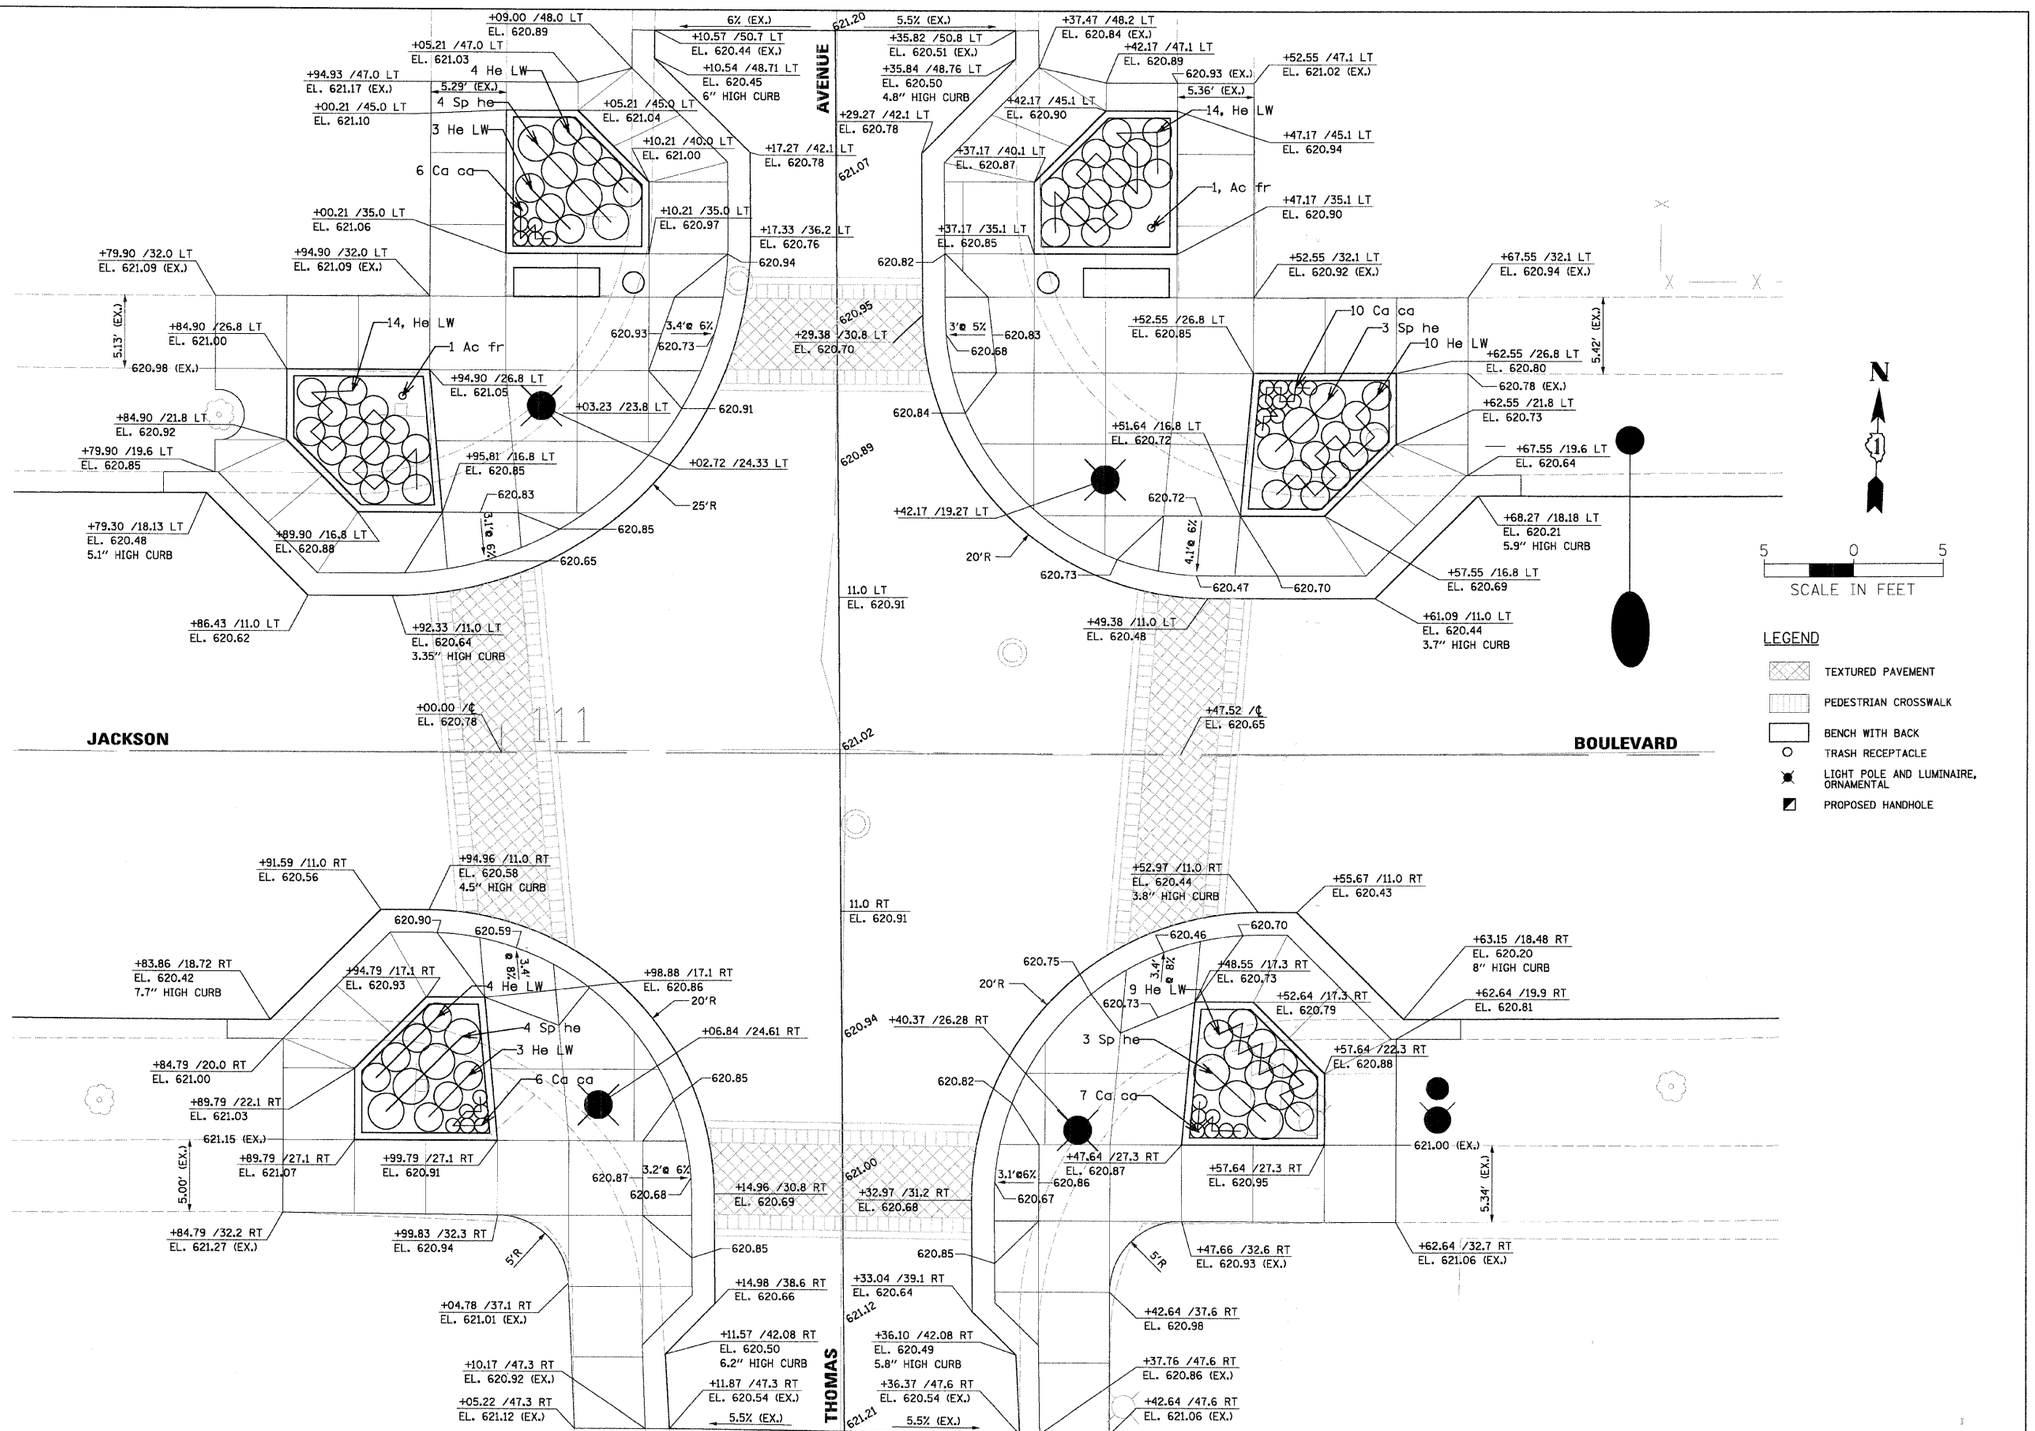

FILE NAME = N:\FORESTPARK\070081\Civil\INT_070081_03.SH"	USER NAME = PRAZALAN	DESIGNED -	REVISED -
		DRAWN -	REVISED -
	PLOT SCALE = 5'	CHECKED -	REVISED -
	PLOT DATE = 2/17/2009	DATE	REVISED -

STATE OF ILLINOIS
DEPARTMENT OF TRANSPORTATION

INTERSECTION PAVING AND LANDSCAPING DETAIL
JACKSON BOULEVARD AND THOMAS AVENUE

SCALE: | SHEET NO. OF SHEETS | STA. | TO STA.

F.A. RTE.	SECTION	COUNTY	TOTAL SHEETS	SHEET NO.
1462	07-00105-00-PV	COOK	49	24
		CONTRACT NO. 63134		
FED. ROAD DIST. NO. 1	ILLINOIS	FED. AID PROJECT		