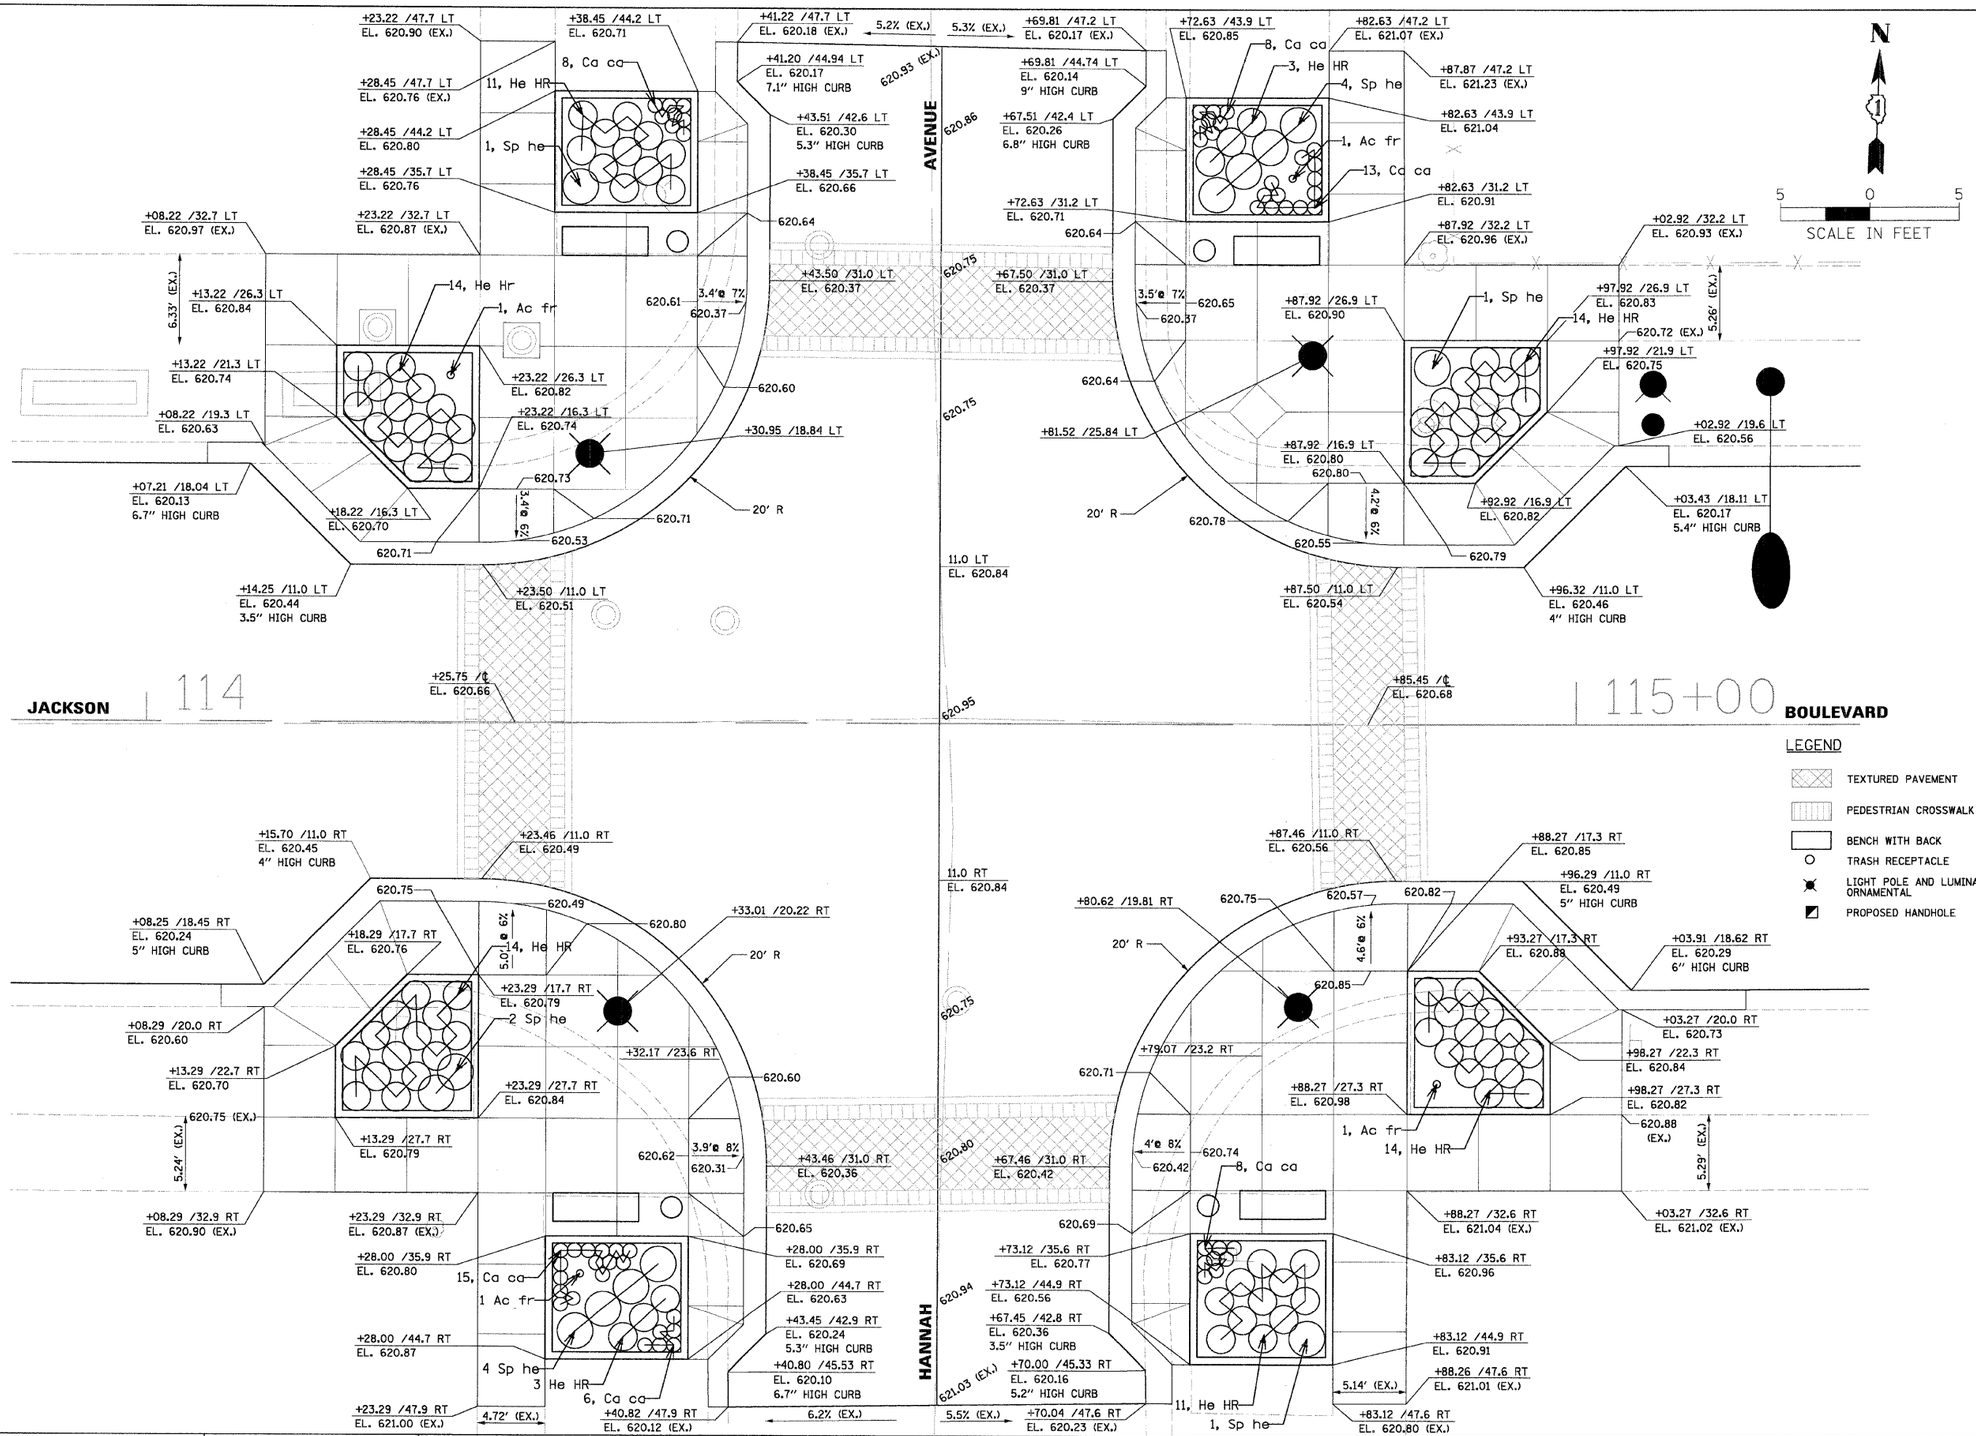

FILE NAME = N:\FORESTPARK\070001\Civil\INT_070001_04.SHT	USER NAME = PRAZALAN	DESIGNED -	REVISED -	STATE OF ILLINOIS DEPARTMENT OF TRANSPORTATION	INTERSECTION PAVING AND LANDSCAPING DETAIL JACKSON BOULEVARD AND HANNAH AVENUE
	PLOT SCALE = 5'	DRAWN -	REVISED -		SCALE: SHEET NO. OF SHEETS STA. TO STA.
	PLOT DATE = 2/17/2009	CHECKED -	REVISED -		
		DATE -	REVISED -		

F.A. RTE.	SECTION	COUNTY	TOTAL SHEETS	SHEET NO.
1462	07-00105-00-PV	COOK	49	25
		CONTRACT NO. 63134		
FED. ROAD DIST. NO. 1	ILLINOIS	FED. AID PROJECT		