LEGEND

- HOT-MIX ASPHALT SURFACE REMOVAL, 1/2"
- HOT-MIX ASPHALT SURFACE REMOVAL, 2"
- HOT-MIX ASPHALT SURFACE REMOVAL, SPECIAL
- DRIVEWAY PAVEMENT REMOVAL AND REPLACEMENT
- PAVEMENT REMOVAL, 10"
- SIDEWALK REMOVAL
- BUTT JOINT
- RAISED REFLECTIVE PAVEMENT MARKER REMOVAL

NOTE:
BUTT JOINTS WILL BE AT SIDE STREETS, AT LIMITS OF THE PROJECT AND AT OTHER LOCATIONS AS SHOWN ON THE PLANS. ALL BUTT JOINTS ARE INCIDENTAL TO THE SURFACE COURSE.

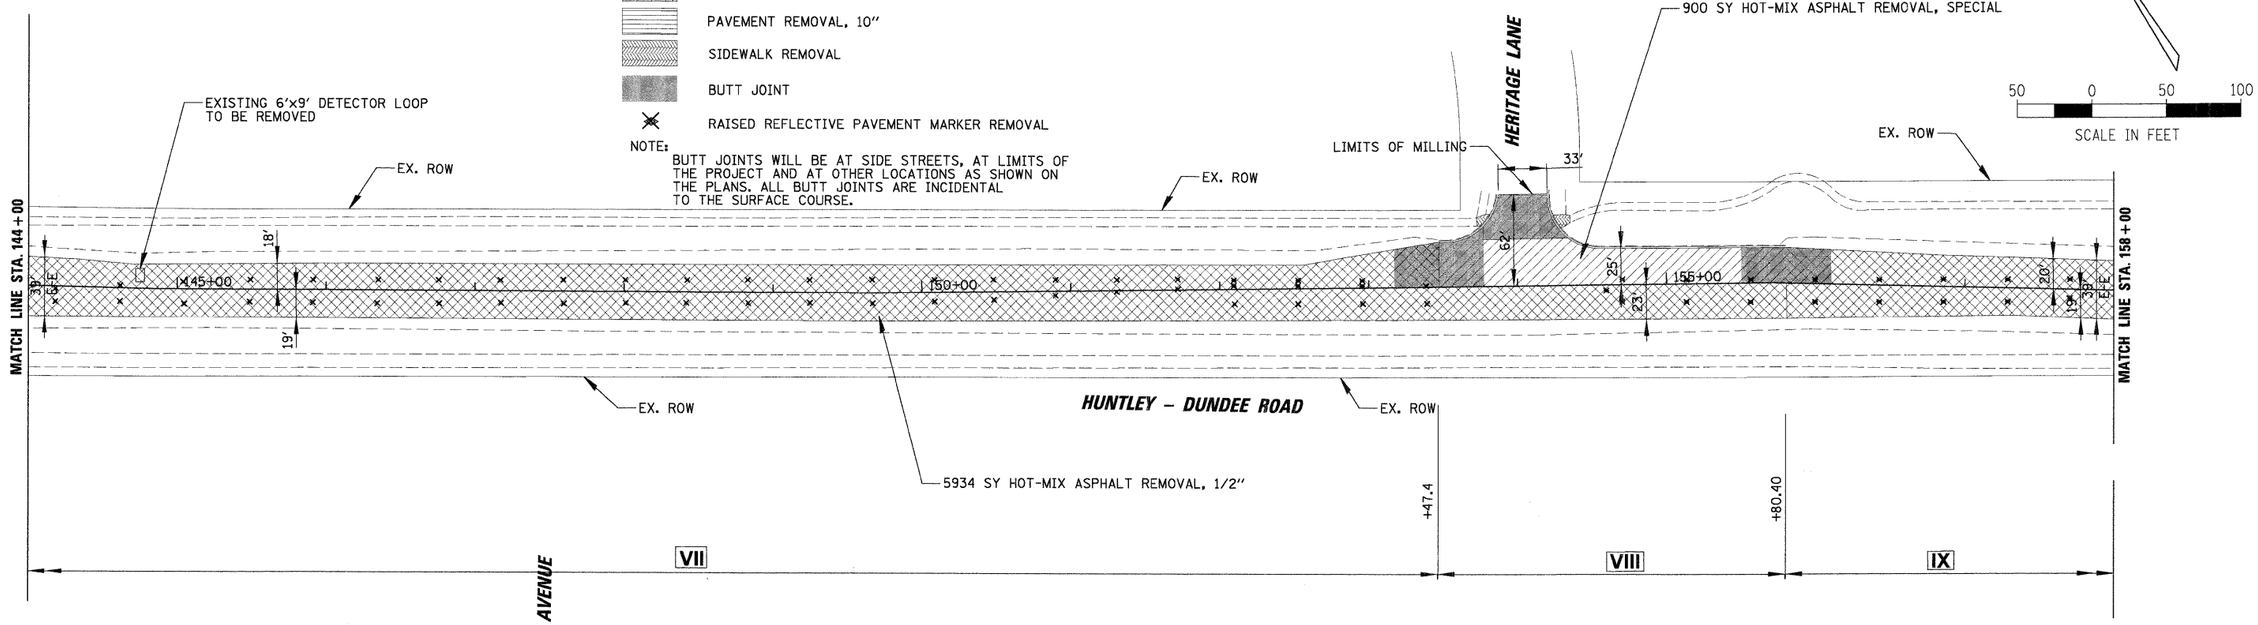

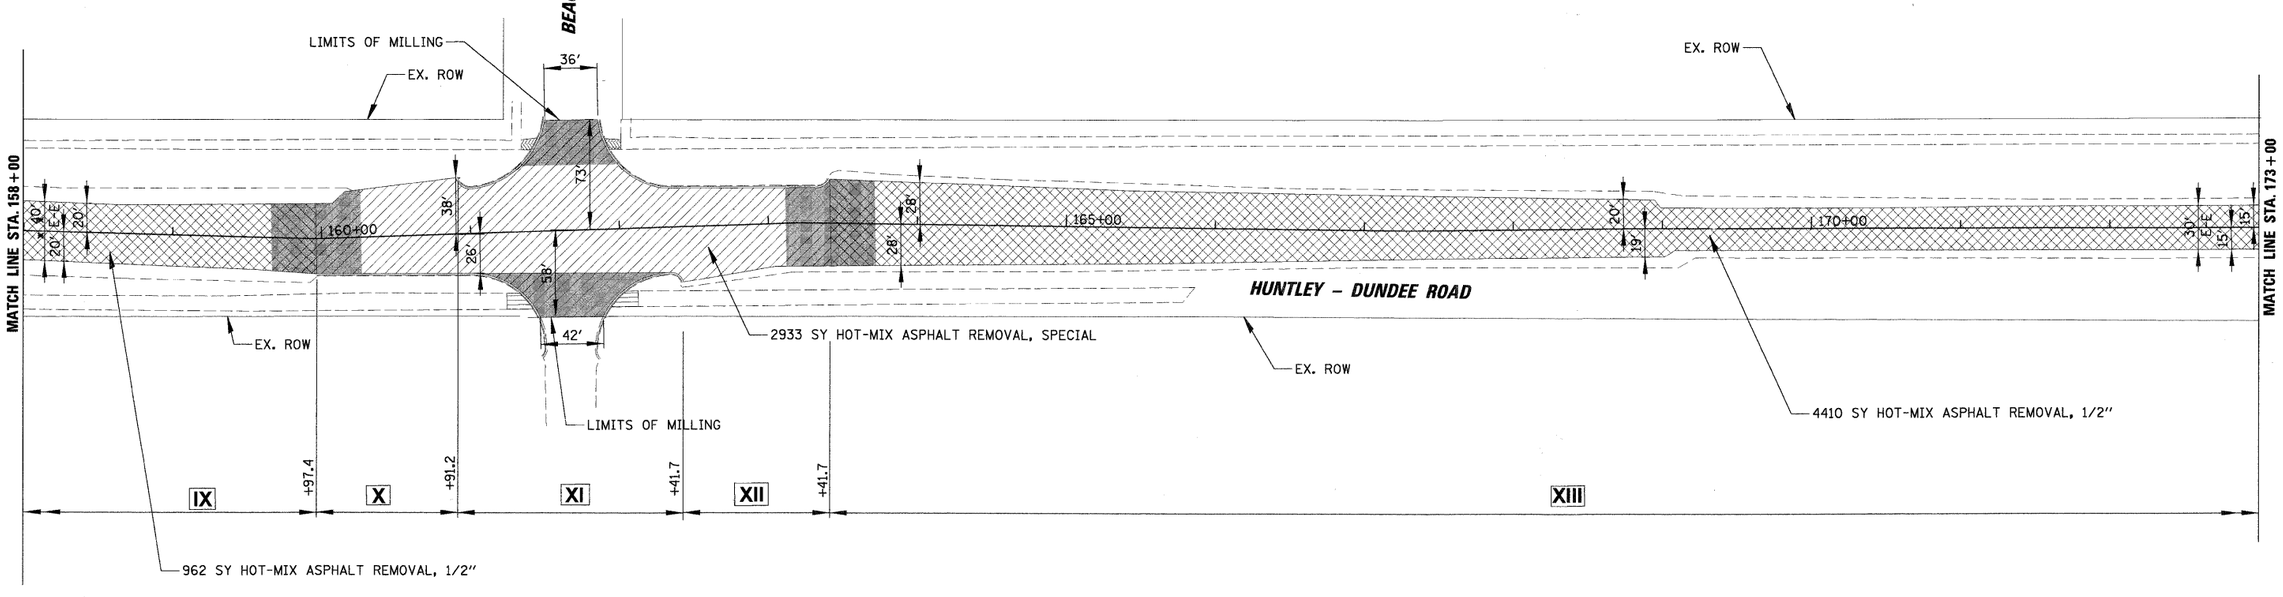

FILE NAME = N:\Hunsley\070103\070103.0001\Civil\REM_070103_03.sht	USER NAME = MAGOLDEN	DESIGNED - LMF	REVISED -	STATE OF ILLINOIS DEPARTMENT OF TRANSPORTATION
		DRAWN - MAG	REVISED -	
	PLOT SCALE = 50'	CHECKED - LMF	REVISED -	
	PLOT DATE = 2/18/2009	DATE - 2/18/2009	REVISED -	

EXISTING CONDITIONS AND REMOVAL PLAN
HUNTLEY - DUNDEE ROAD

SCALE: 50' | SHEET NO. - OF SHEETS | STA. TO STA.

F.A. RTE.	SECTION	COUNTY	TOTAL SHEETS	SHEET NO.
0035	08-00033-00-RS	McHENRY	19	8
		CONTRACT NO. 63141		
FED. ROAD DIST. NO.	ILLINOIS	FED. AID PROJECT		