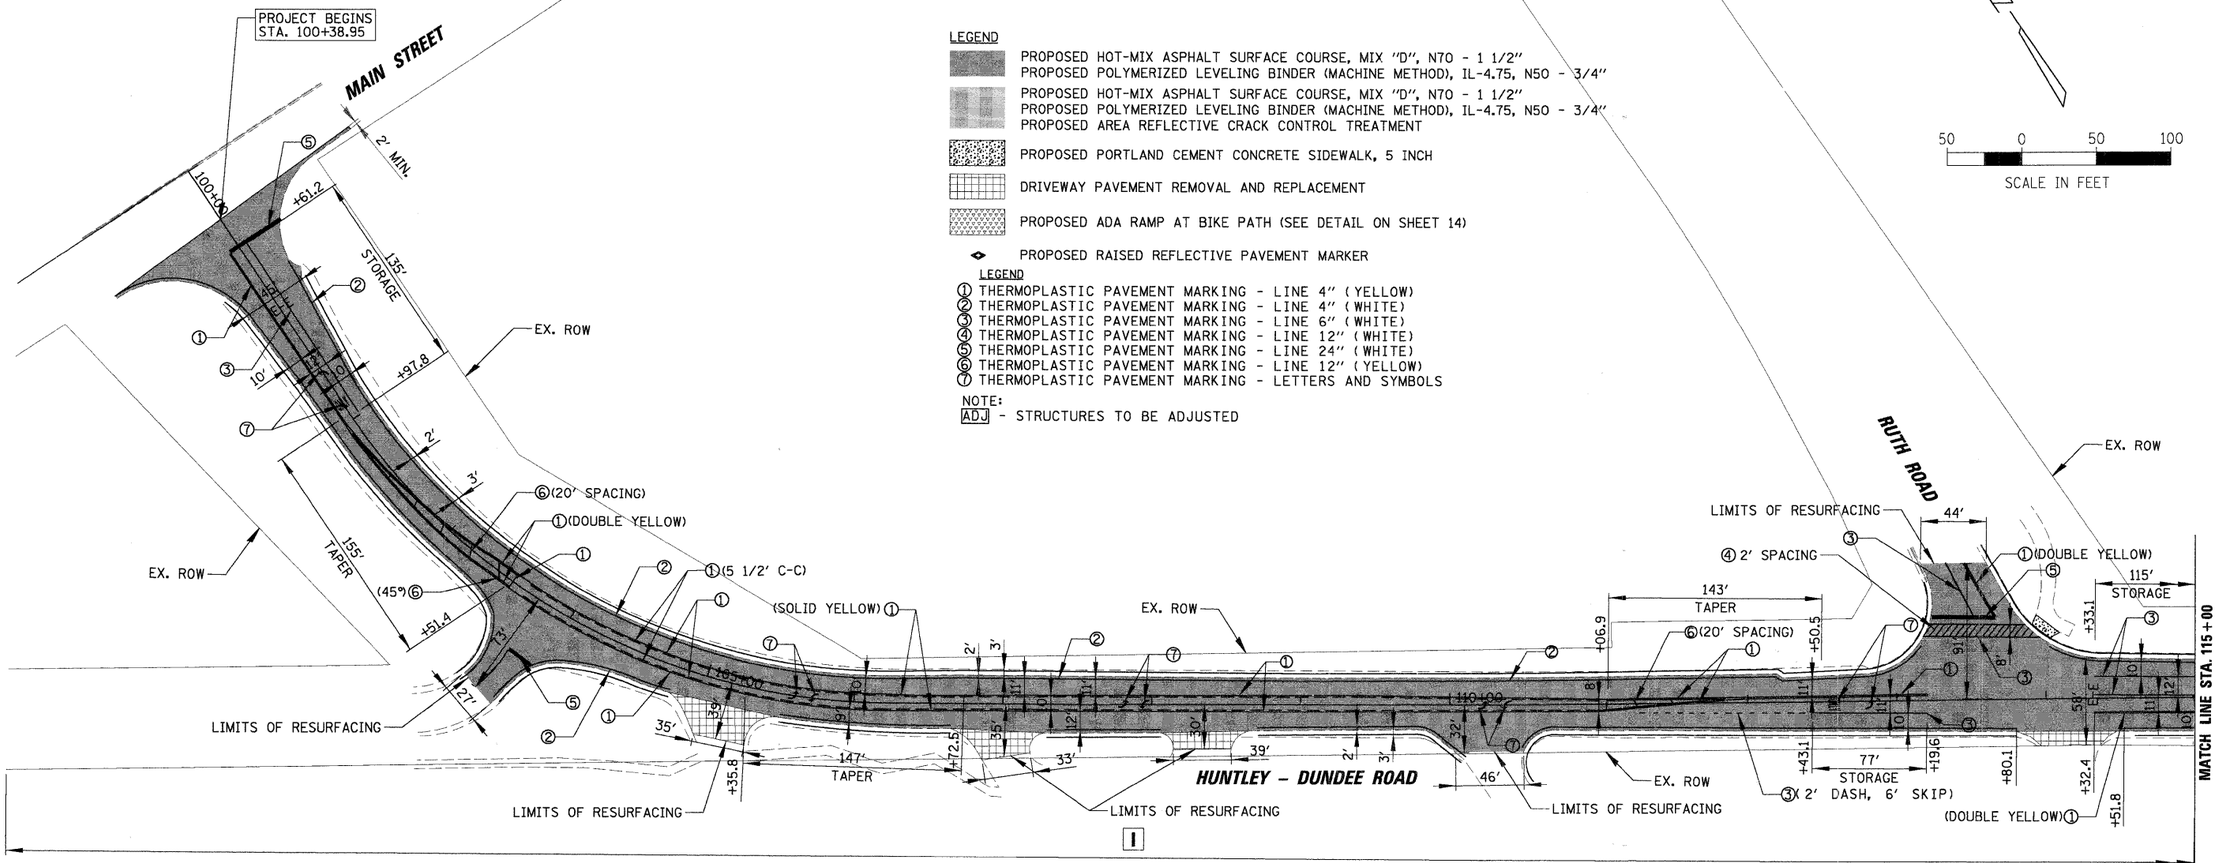

LEGEND

PROPOSED HOT-MIX ASPHALT SURFACE COURSE, MIX "D", N70 - 1 1/2"
PROPOSED POLYMERIZED LEVELING BINDER (MACHINE METHOD), IL-4.75, N50 - 3/4"

PROPOSED HOT-MIX ASPHALT SURFACE COURSE, MIX "D", N70 - 1 1/2"
PROPOSED POLYMERIZED LEVELING BINDER (MACHINE METHOD), IL-4.75, N50 - 3/4"
PROPOSED AREA REFLECTIVE CRACK CONTROL TREATMENT

PROPOSED PORTLAND CEMENT CONCRETE SIDEWALK, 5 INCH

DRIVEWAY PAVEMENT REMOVAL AND REPLACEMENT

PROPOSED ADA RAMP AT BIKE PATH (SEE DETAIL ON SHEET 14)

PROPOSED RAISED REFLECTIVE PAVEMENT MARKER

LEGEND

① THERMOPLASTIC PAVEMENT MARKING - LINE 4" (YELLOW)
② THERMOPLASTIC PAVEMENT MARKING - LINE 4" (WHITE)
③ THERMOPLASTIC PAVEMENT MARKING - LINE 6" (WHITE)
④ THERMOPLASTIC PAVEMENT MARKING - LINE 12" (WHITE)
⑤ THERMOPLASTIC PAVEMENT MARKING - LINE 24" (WHITE)
⑥ THERMOPLASTIC PAVEMENT MARKING - LINE 12" (YELLOW)
⑦ THERMOPLASTIC PAVEMENT MARKING - LETTERS AND SYMBOLS

NOTE:
ADJ - STRUCTURES TO BE ADJUSTED

FILE NAME = N:\Huntley\070103\070103.0001\Civil\PLN_070103.01.sht	USER NAME = MAGOLDEN	DESIGNED - LMF	REVISED -
		DRAWN - MAG	REVISED -
	PLOT SCALE = 50'	CHECKED - LMF	REVISED -
	PLOT DATE = 2/18/2009	DATE - 2/18/2009	REVISED -

STATE OF ILLINOIS
DEPARTMENT OF TRANSPORTATION

PROPOSED PLAN
HUNTLEY – DUNDEE ROAD

SCALE: 50' | SHEET NO. OF SHEETS | STA. TO STA.

F.A. RTE.	SECTION	COUNTY	TOTAL SHEETS	SHEET NO.
0035	08-00033-00-RS	McHENRY	19	10
		CONTRACT NO. 63141		
FED. ROAD DIST. NO.	ILLINOIS	FED. AID PROJECT		