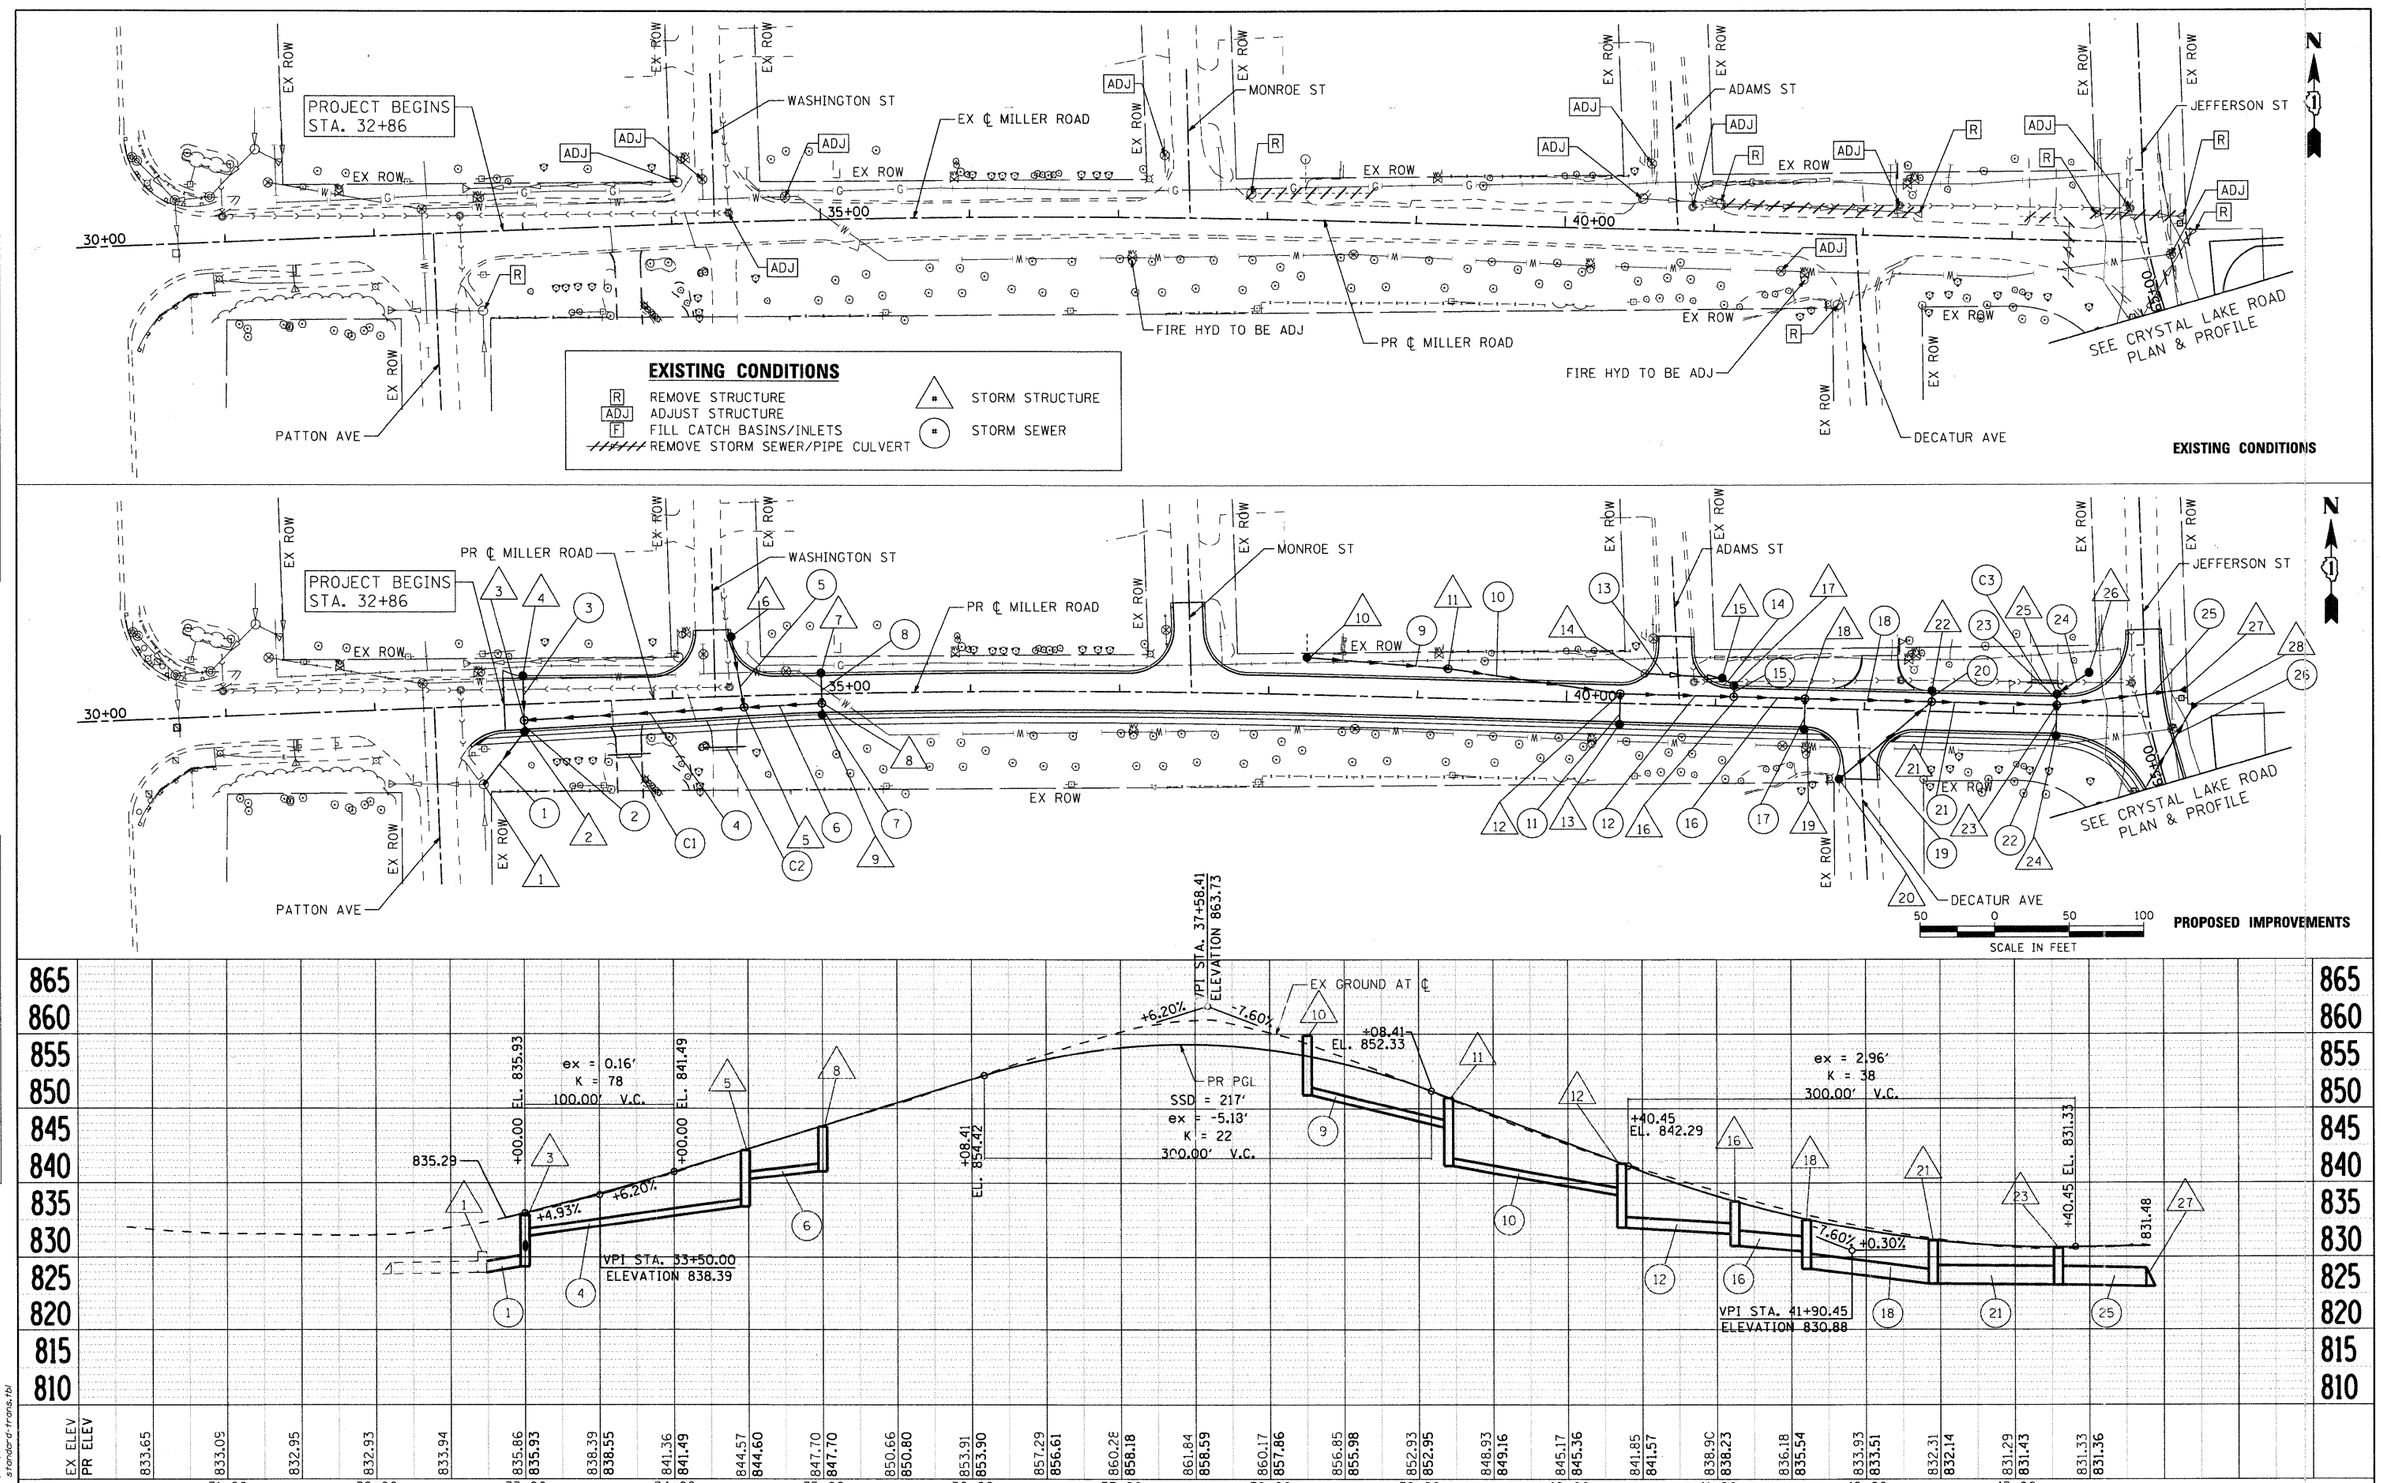

PLAN — NOTE BOOK NO. — SURVEYED / PLOTTED / ALIGNMENT CHECKED / RT. OF WAY CHECKED / CADD FILE NAME — BY — DATE

PROFILE — NOTE BOOK NO. — SURVEYED / PLOTTED / GRADES CHECKED / B.M. NOTED / STRUCTURE NOTATNS CHKD — BY — DATE

COMPANY NAME: SEC GROUP, INC.
PROJECT CONTACT: J. PISHA
CLIENT: VILLAGE OF LAKE IN THE HILLS
DATE PLOTTED: 2/13/2009 1:17:51 PM
FILE NAME: 070907-dpp-01.dgn
PLOT DRIVER: pdf.plt
PEN TABLE: standard-trans.tbl

SEC Group, Inc.
Engineering Surveying Planning Landscape Architecture
McHenry • Yorkville • New Lenox • Chicago
www.secgroupinc.com

USER NAME = bhartman	DESIGNED - BDH	REVISED	
FILE NAME = 070907-dpp-01.dgn	DRAWN -	REVISED	
PLOT SCALE = 50	CHECKED -	REVISED	
PLOT DATE = 2/13/2009	DATE - 2/12/09	REVISED	

VILLAGE OF LAKE IN THE HILLS

DRAINAGE AND UTILITIES
MILLER ROAD

SCALE: 50 | SHEET NO. 2 OF 3 SHEETS | STA. | TO STA.

F.A. RTE.	SECTION	COUNTY	TOTAL SHEETS	SHEET NO.
4039	08-00029-00-FP	MCHENRY	29	12
		CONTRACT NO. 63142		
FED. ROAD DIST. NO.	ILLINOIS	FED. AID PROJECT		