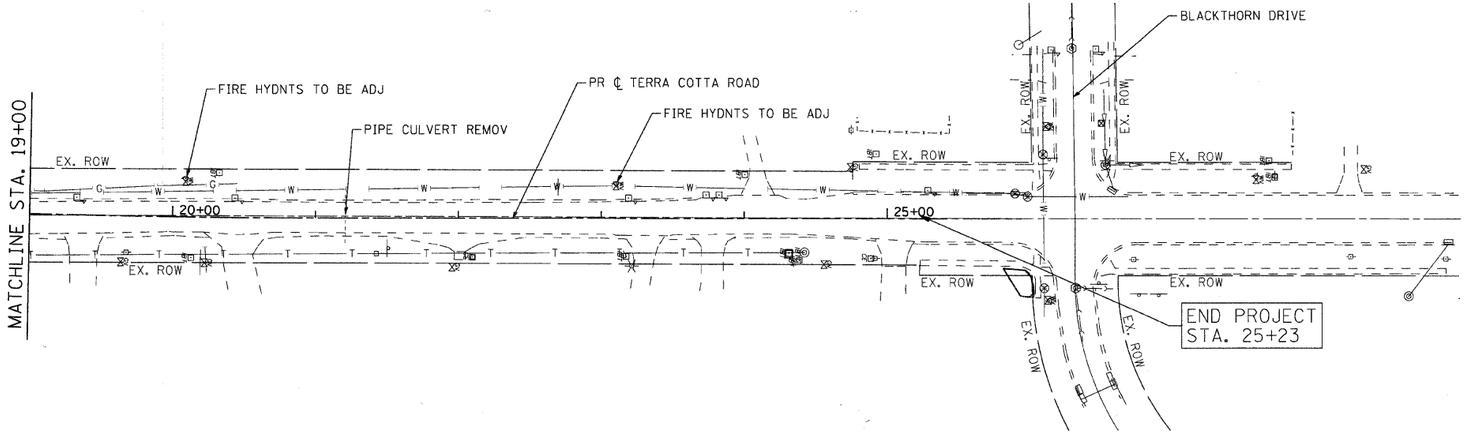

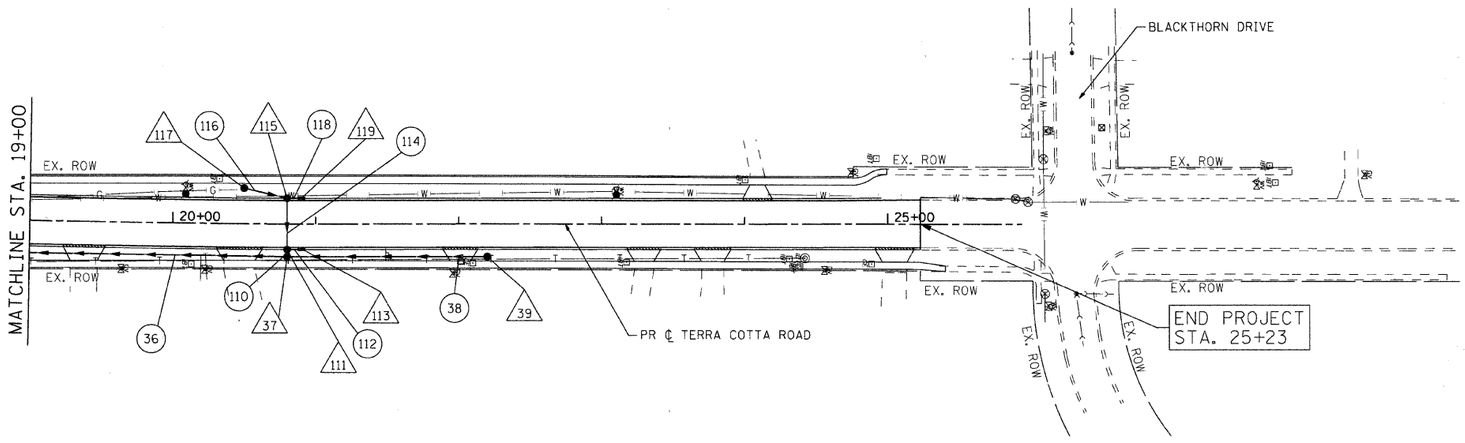

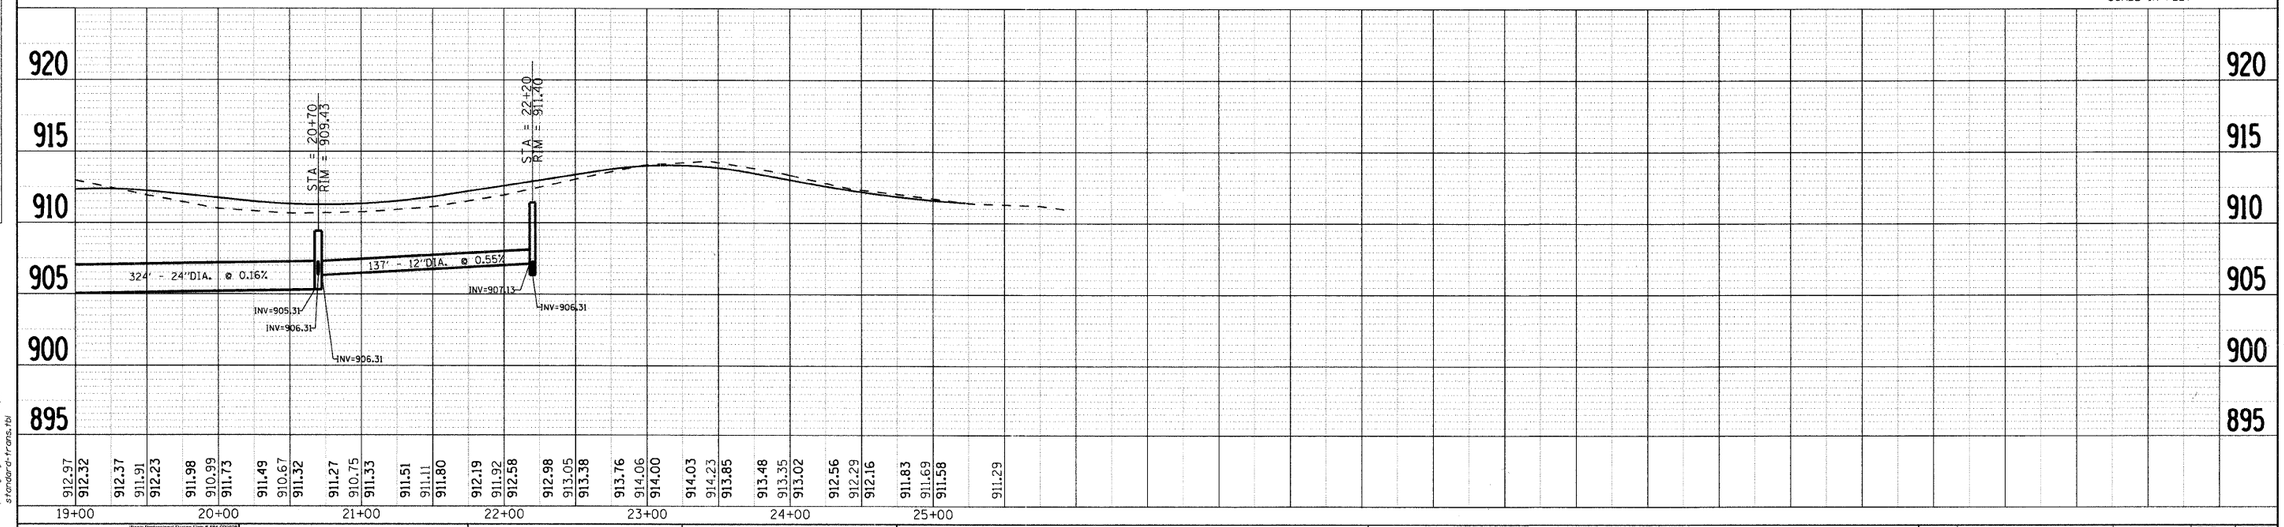

SCALE IN FEET
50 0 50 100

PLAN
SURVEYED
PLOTTED
ALIGNMENT CHECKED
P.O.B. & P.O.E. CHECKED
NOTE BOOK
NO.
BY
DATE

PROFILE
SURVEYED
PLOTTED
GRADES CHECKED
B.M. NOTED
STRUCTURE NOTATNS CHKD
NOTE BOOK
NO.
BY
DATE

COMPANY NAME: Smith
PROJECT CONTACT: MUNDISH
CLIENT: ALGONQUIN AND NUNDA TOWNSHIP
DATE PLOTTED: 2/13/2009 11:33:43 AM
FILE NAME: 080154-dpp-02.dgn
PLOT DRIVER: pdf-greyscale_raster.prt
PEN TABLE: standard-trans.tbl

Illinois Professional Design Firm # 184-001108
SEC Group, Inc.
Engineering
Surveying
Planning
Landscape Architecture
McHenry • Yorkville • New Lenox • Chicago
www.secgroupinc.com

USER NAME = chartke	DESIGNED - JJS	REVISED -	
FILE NAME = 080154-dpp-02.dgn	DRAWN - JJS	REVISED -	
PLOT SCALE = 1' = 50'	CHECKED - TCH	REVISED -	
PLOT DATE = 2/13/2009	DATE - 2/13/09	REVISED -	

MCHENRY COUNTY
DIVISION OF TRANSPORTATION

DRAINAGE AND UTILITY PLAN
TERRA COTTA ROAD

SCALE: 1" = 50' | SHEET NO. 2 OF 5 SHEETS | STA. 19+00.00 TO STA. END

F.A. RTE.	SECTION	COUNTY	TOTAL SHEETS	SHEET NO.
0116	08-00327-01-CH	MCHENRY	56	23
		CONTRACT NO. 63144		
FED. ROAD DIST. NO.	ILLINOIS	FED. AID PROJECT		