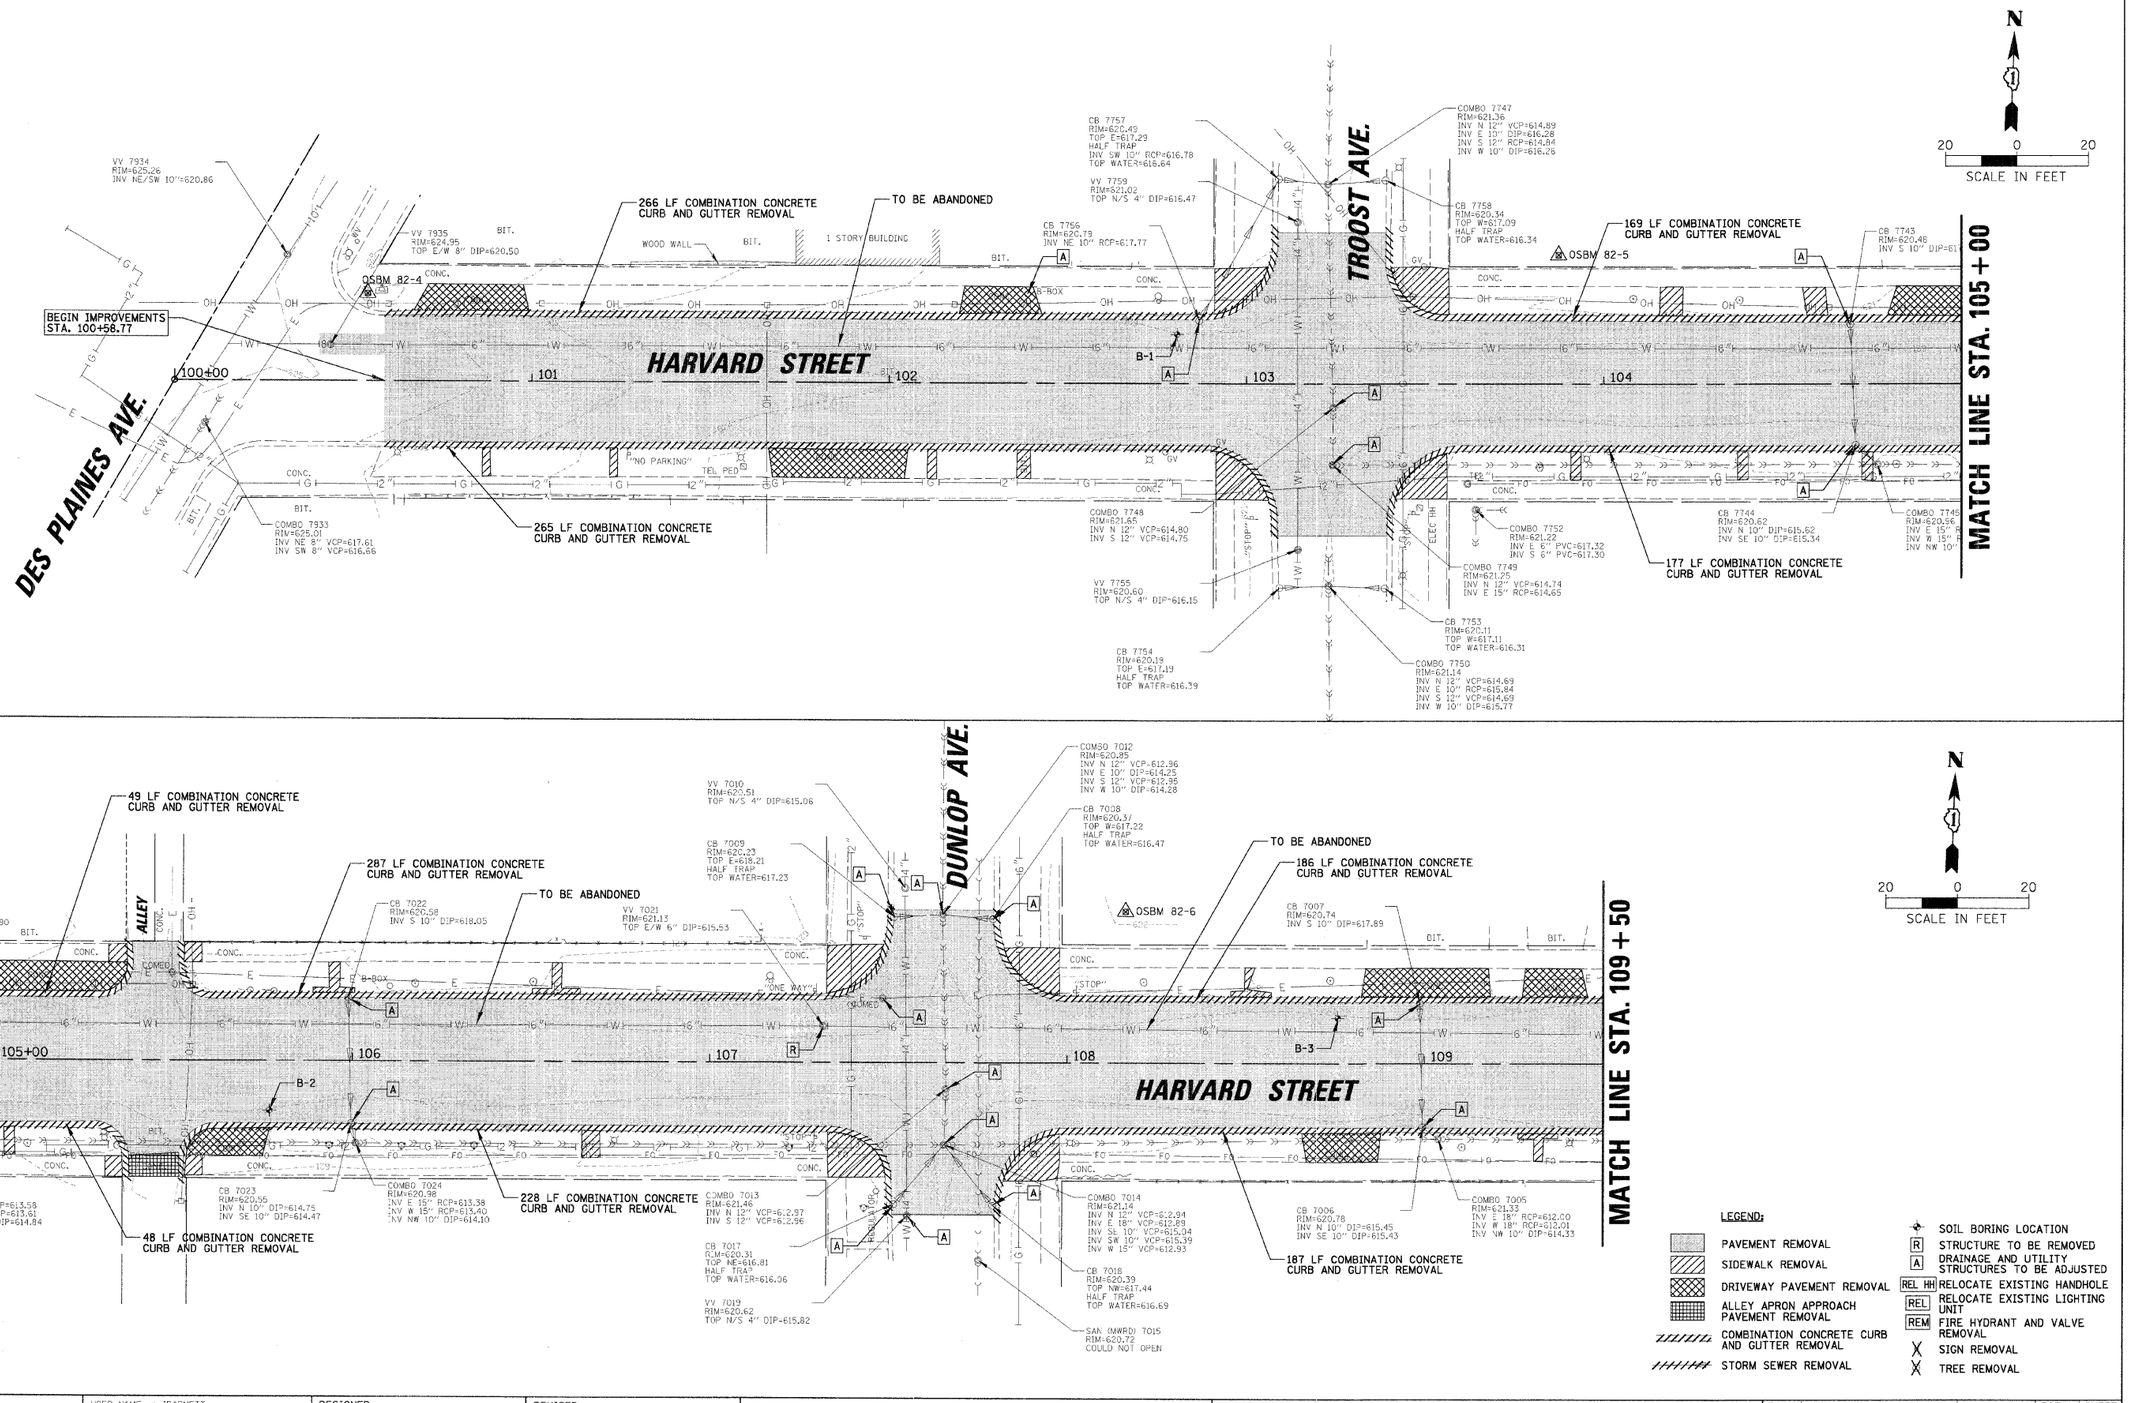

FILE NAME = N:\FOREST?ARK\070082\Civil\REM_070082.01.SHT	USER NAME = JBARNETT	DESIGNED -	REVISED -
		DRAWN -	REVISED -
	PLOT SCALE = 20'	CHECKED -	REVISED -
	PLOT DATE = 2/18/2009	DATE -	REVISED -

STATE OF ILLINOIS
DEPARTMENT OF TRANSPORTATION

REMOVAL PLANS – HARVARD STREET
STA. 100+00 TO STA. 109+50

SCALE: | SHEET NO. OF SHEETS | STA. TO STA.

F.A.U. RTE.	SECTION	COUNTY	TOTAL SHEETS	SHEET NO.
1702	07-00106-00-PV	COOK	75	11
		CONTRACT NO. 63148		
FED. ROAD DIST. NO. 1	ILLINOIS	FED. AID PROJECT		