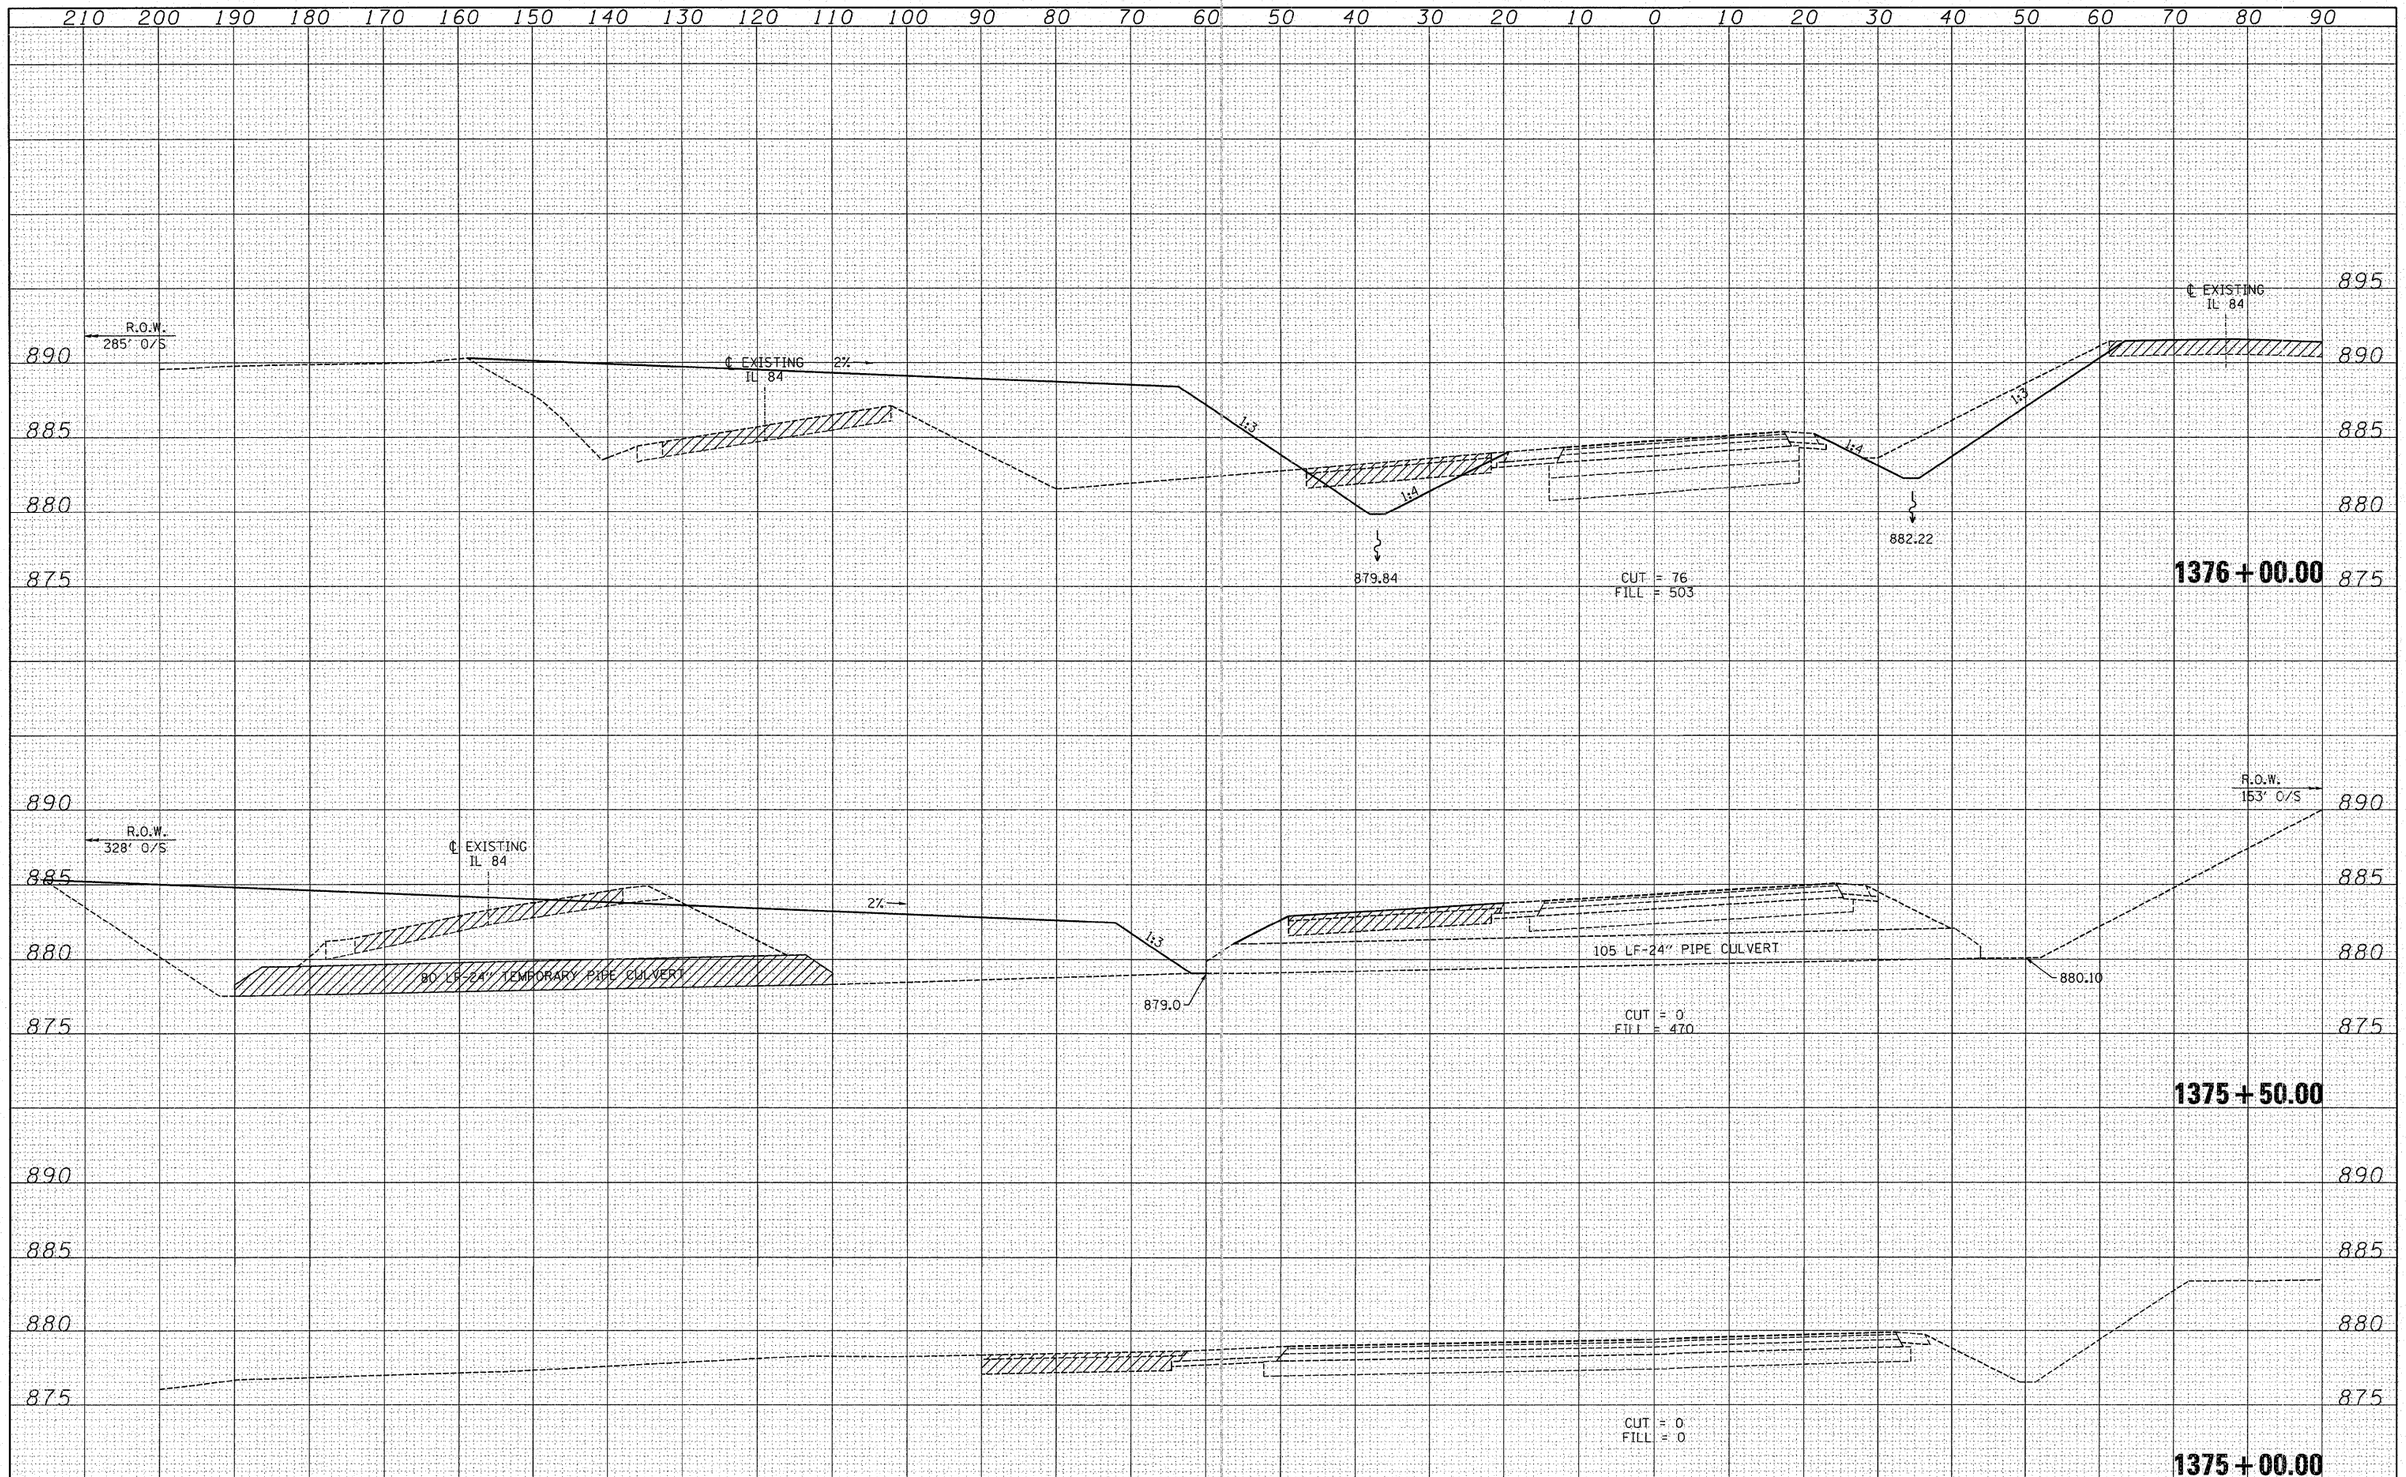

FINAL SURVEY	NOTE BOOK	NO.	SURVEYED	PLOTTED	TEMPLATE	AREAS	AREAS CHECKED	BY	DATE

ORIGINAL SURVEY	NOTE BOOK	NO.	SURVEYED	PLOTTED	TEMPLATE	AREAS	AREAS CHECKED	BY	DATE

FILE NAME = W:\2298-03 - US 20 IL 84 Intersection\CADD Sheets\D208108-sht-xssht-84.dgn	USER NAME = IDOTCAD	DESIGNED - SPF	REVISED -
		DRAWN - AJP	REVISED -
	PLOT SCALE = 10.0000 ' / IN.	CHECKED - JMS	REVISED -
	PLOT DATE = 1/21/2009	DATE - 01/23/09	REVISED -

STATE OF ILLINOIS
DEPARTMENT OF TRANSPORTATION

FINAL CROSS SECTIONS IL-84

SCALE: 10H 5V | SHEET NO. 01 OF 06 SHEETS | STA. 1375+00 TO STA. 1376+00

F.A.P RTE.	SECTION	COUNTY	TOTAL SHEETS	SHEET NO.
301	30-M-2	JoDAVIESS	81	67
		CONTRACT NO. 64E29		
FED. ROAD DIST. NO.	ILLINOIS	FED. AID PROJECT		