FOR INFORMATION ONLY

STATE OF ILLINOIS
DEPARTMENT OF TRANSPORTATION

ROUTE NO.	SECTION	COUNTY	TOTAL SHEETS	SHEET NO.
F.A. RT. 18	107-1, 107VB-1, 107B-1	WHITESIDE	61	42

SHEET NO. 7
13 SHEETS

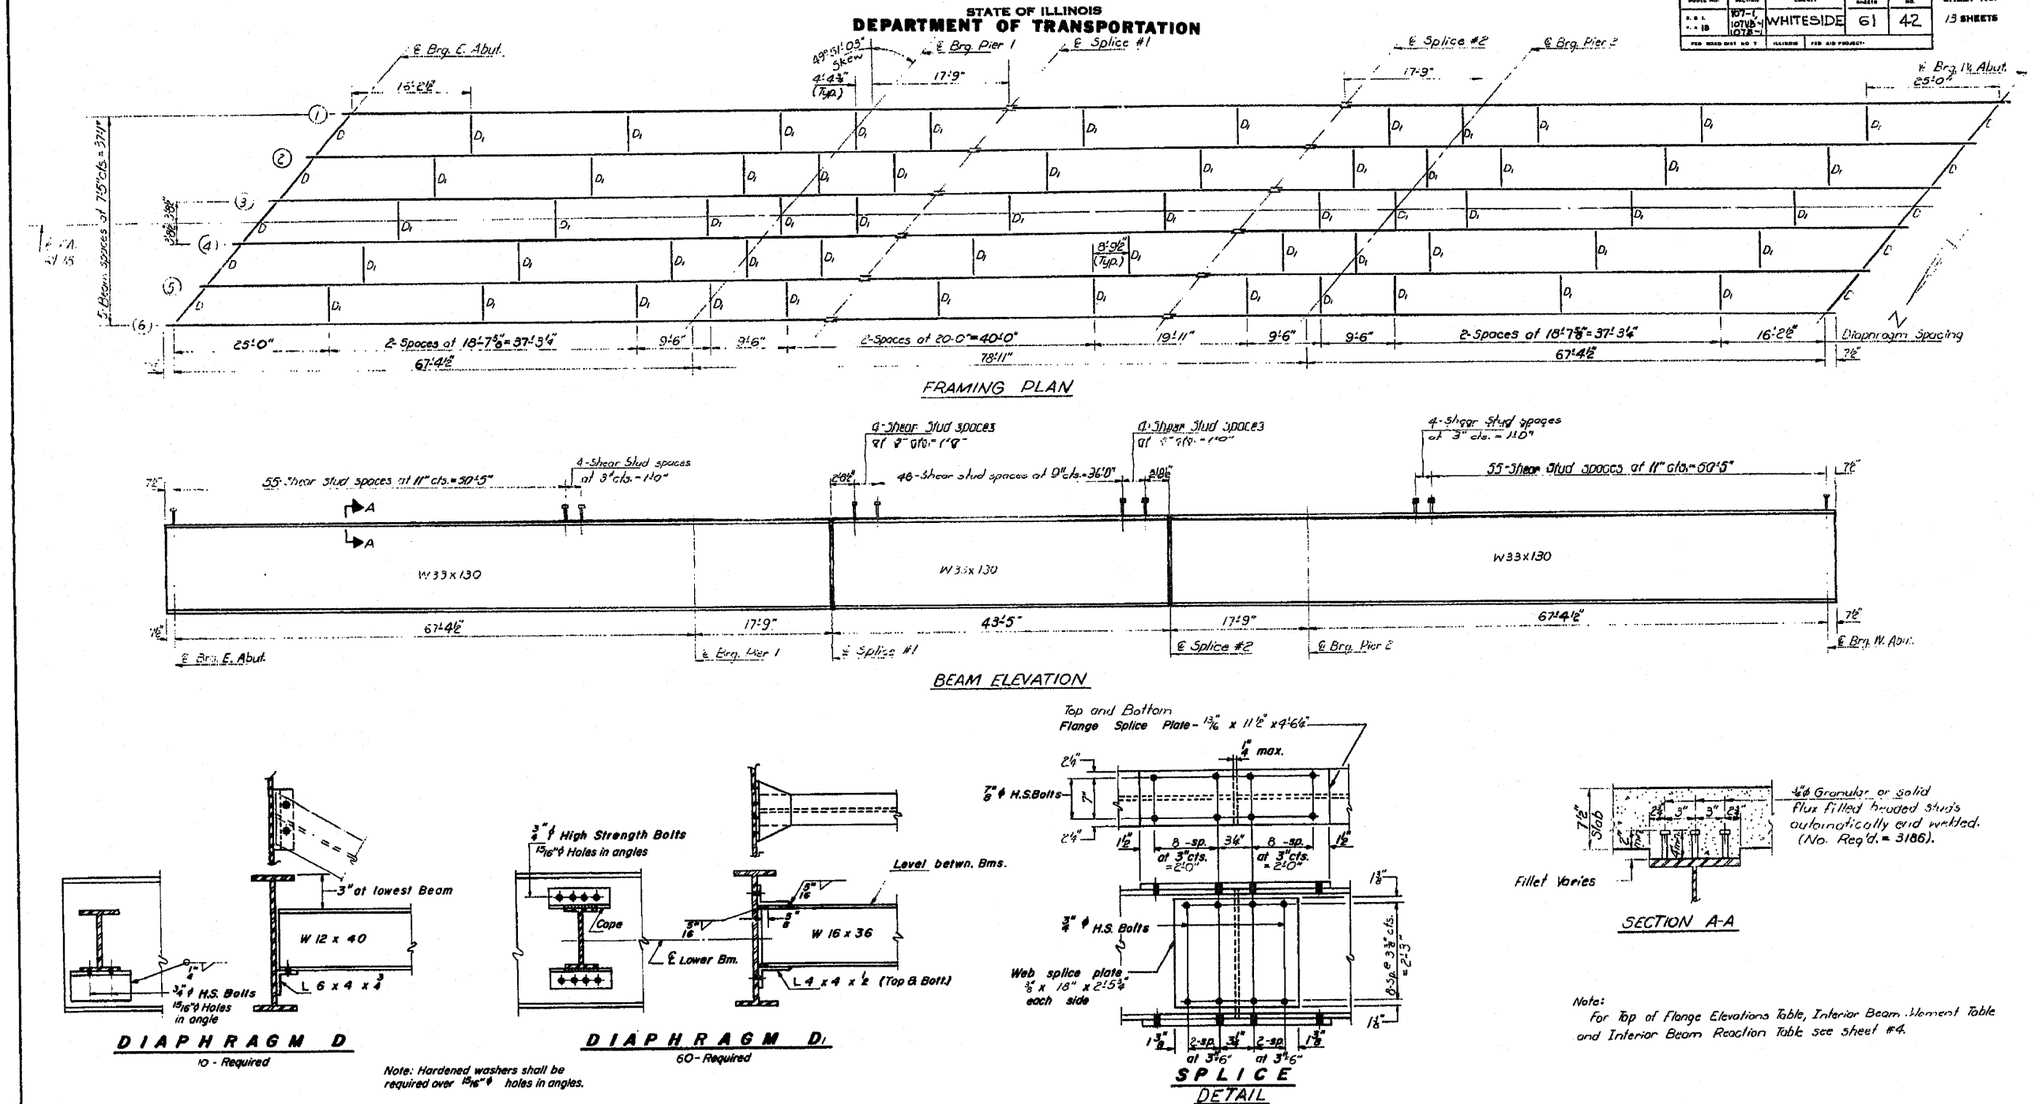

Note:
For Top of Flange Elevations Table, Interior Beam Moment Table and Interior Beam Reaction Table see sheet #4.

DESIGNED	Suresh Desai
CHECKED	[illegible]
DRAWN	R. Doty
CHECKED	[illegible]

EXAMINED Nov. 21 1978
PASSED
APPROVED
DIRECTOR OF HIGHWAYS

STRUCTURAL STEEL
F.A. RT. 18 SEC. 107VB-1
WHITESIDE COUNTY
STA. 722+33.72

I-2-D 4-15-73

* FAS 1197 (West Lincolnway Road) & FAP 308 (IL 84)
**D2 Bridge Painting 2009-3

FILE NAME = P:\PAINTING\64E93\PLANeng.dgn	USER NAME = linkdj	DESIGNED - ___	REVISED - ___	STATE OF ILLINOIS DEPARTMENT OF TRANSPORTATION	Existing Plans SN 098-0096	F.A. RTE. *	SECTION **	COUNTY Whiteside	TOTAL SHEETS 15 / SHEET NO. 14
		DRAWN - ___	REVISED - ___					CONTRACT NO. 64E93	
	PLOT SCALE = 50.0000 ' / IN.	CHECKED - ___	REVISED - ___		SCALE: ___ SHEET NO. __ OF ___ SHEETS STA. ___ TO STA. ___			ILLINOIS FED. AID PROJECT	
	PLOT DATE = Thu Jan 29 10:21:04 2009	DATE - ___	REVISED - ___						