CONTRACT NO. 66560

F.A. RTE.	SECTION	COUNTY	TOTAL SHEETS	SHEET NO.
*	**	KANKAKEE	109	81
STA. 128+50		TO STA. 130+00		
FED. ROAD DIST. NO. _	ILLINOIS	FED. AID PROJECT		

* FAU 6176 (ARMOUR ROAD)
** (79)W&RS & 140RS

FINAL SURVEY	
NOTE BOOK	
NO.	

	BY	DATE
SURVEYED	----	----
PLOTTED	----	----
TEMPLATE	----	----
AREAS	AAR	08/05
AREAS CHECKED	MET	09/05

ORIGINAL SURVEY	
NOTE BOOK	
NO.	

	BY	DATE
SURVEYED	CHAMLIN	12/02
PLOTTED	LAG	12/02
TEMPLATE	JKC	02/03
AREAS	ARR	07/03
AREAS CHECKED		

PLOT DATE = 12/06
FILE NAME = Z:\4305\KMLDON
PLOT SCALE = 1 " = 5'
USER NAME = AAR

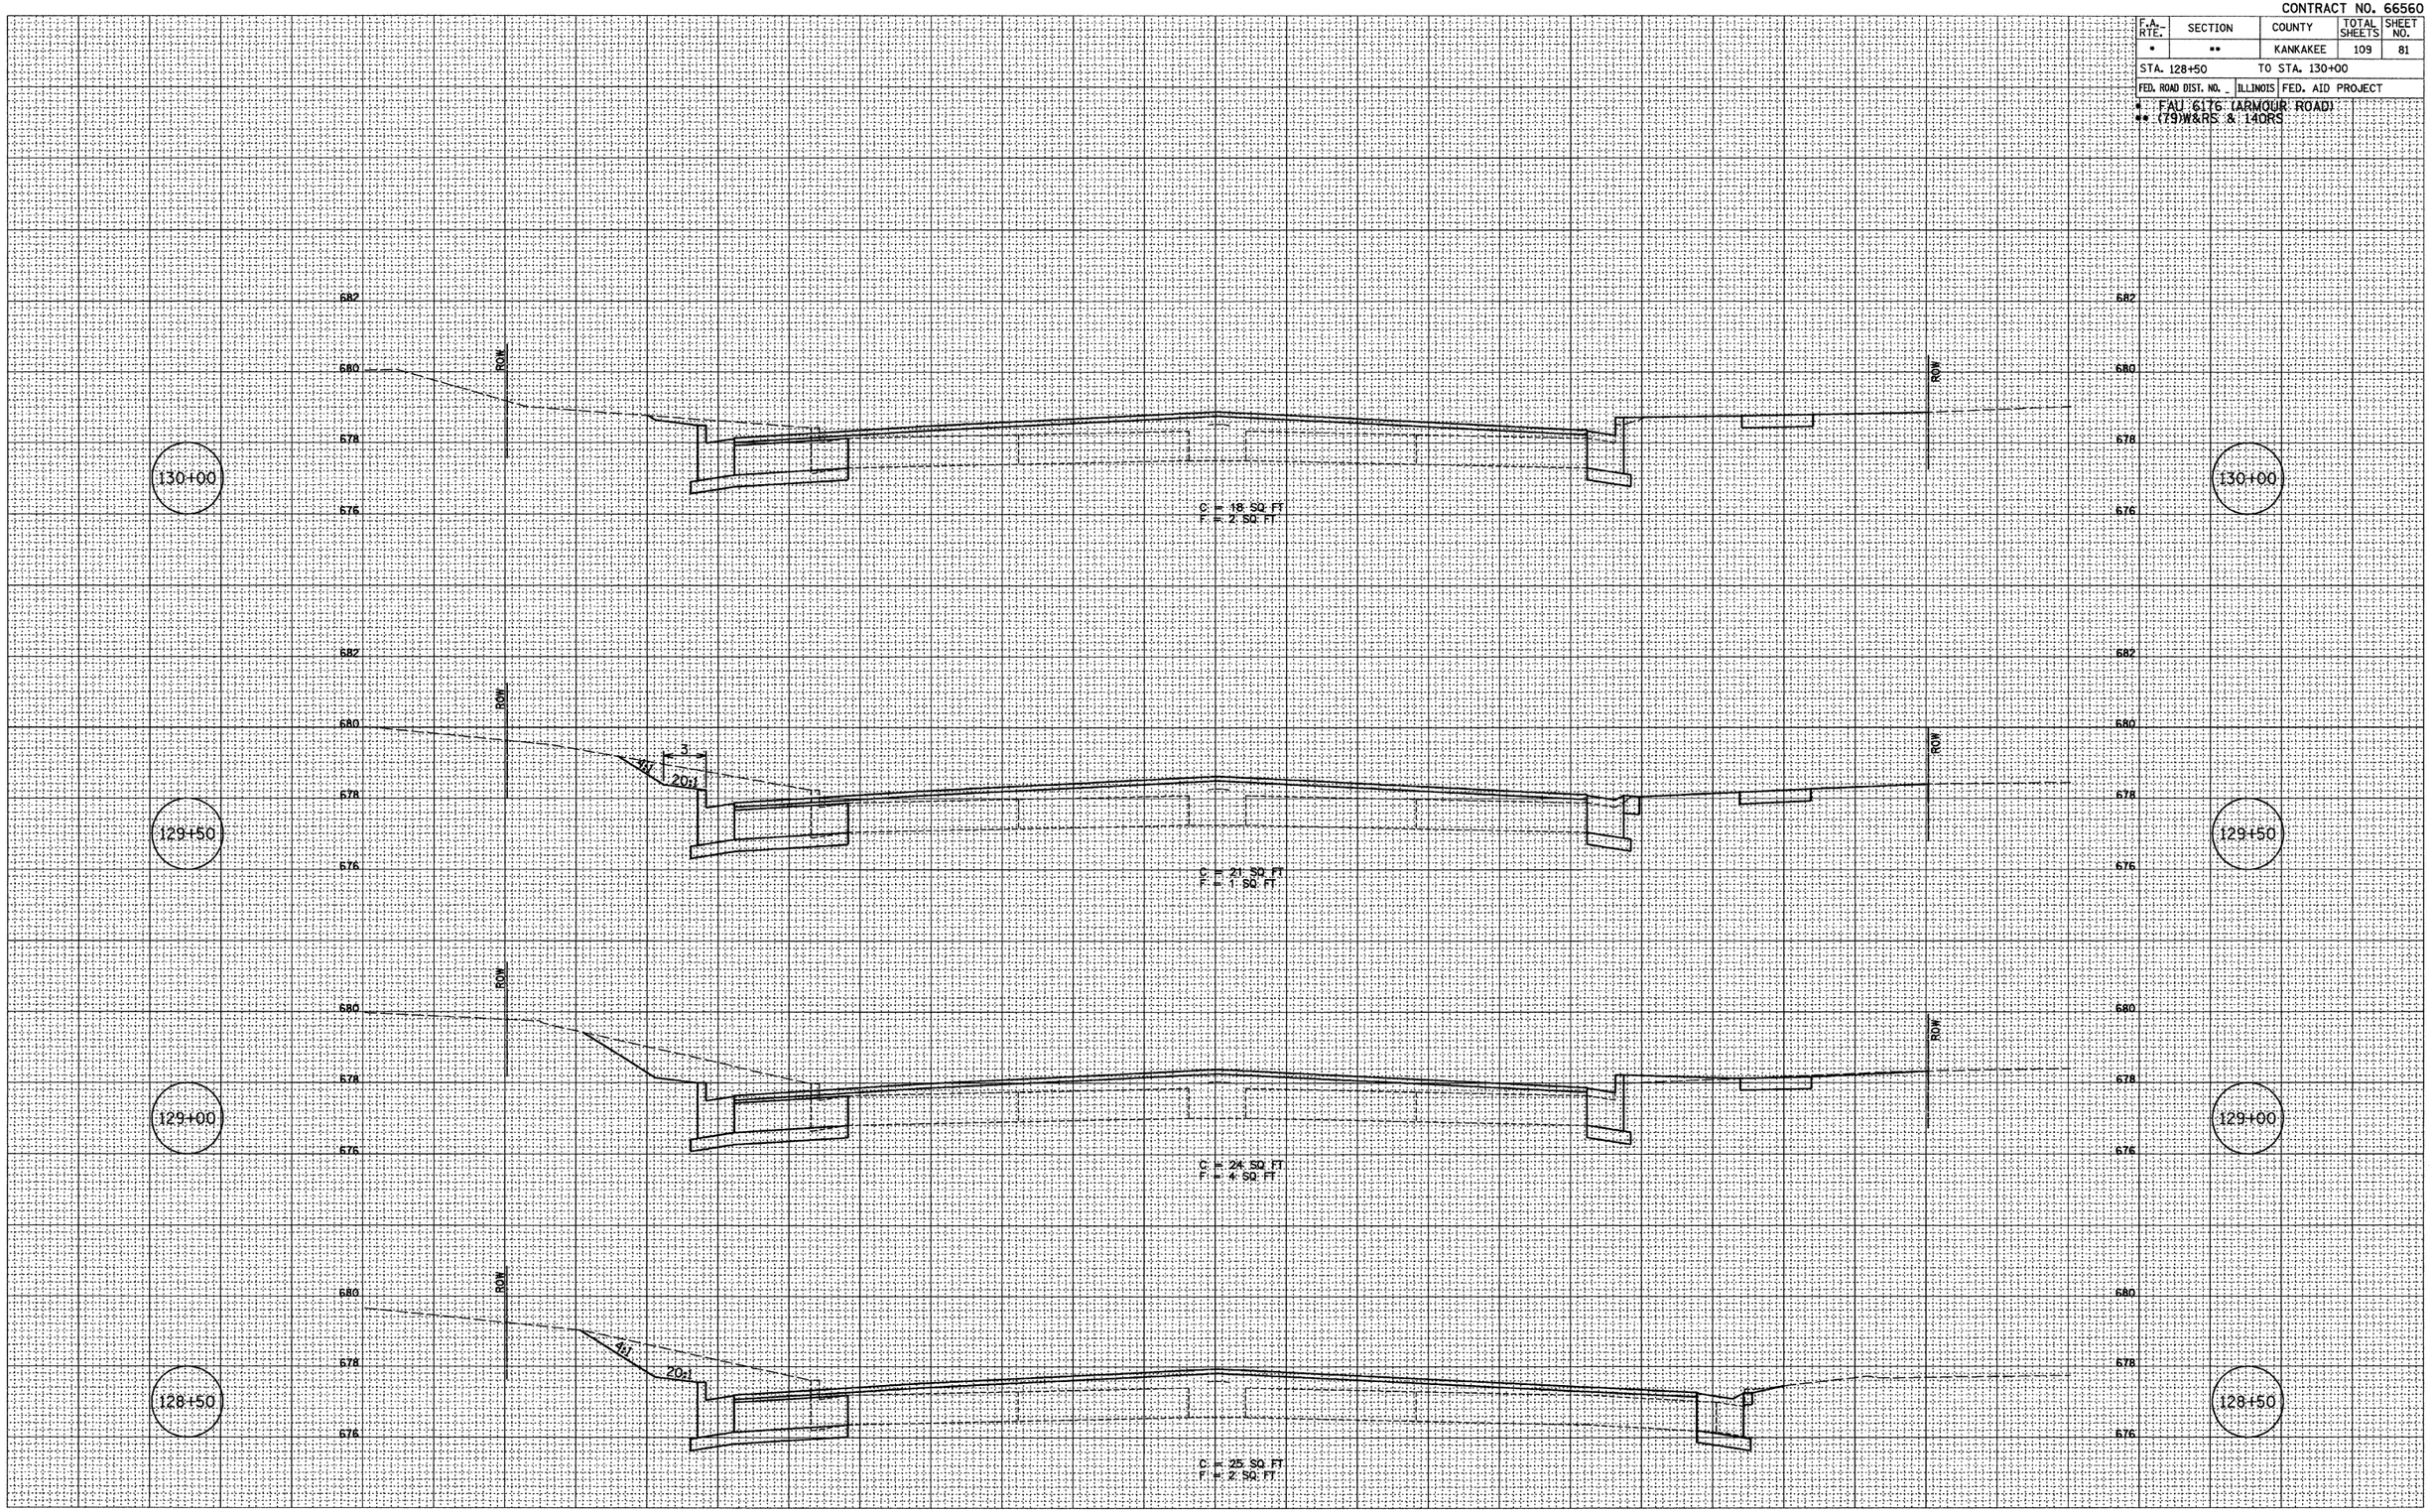

STA 128+50 TO STA 130+00