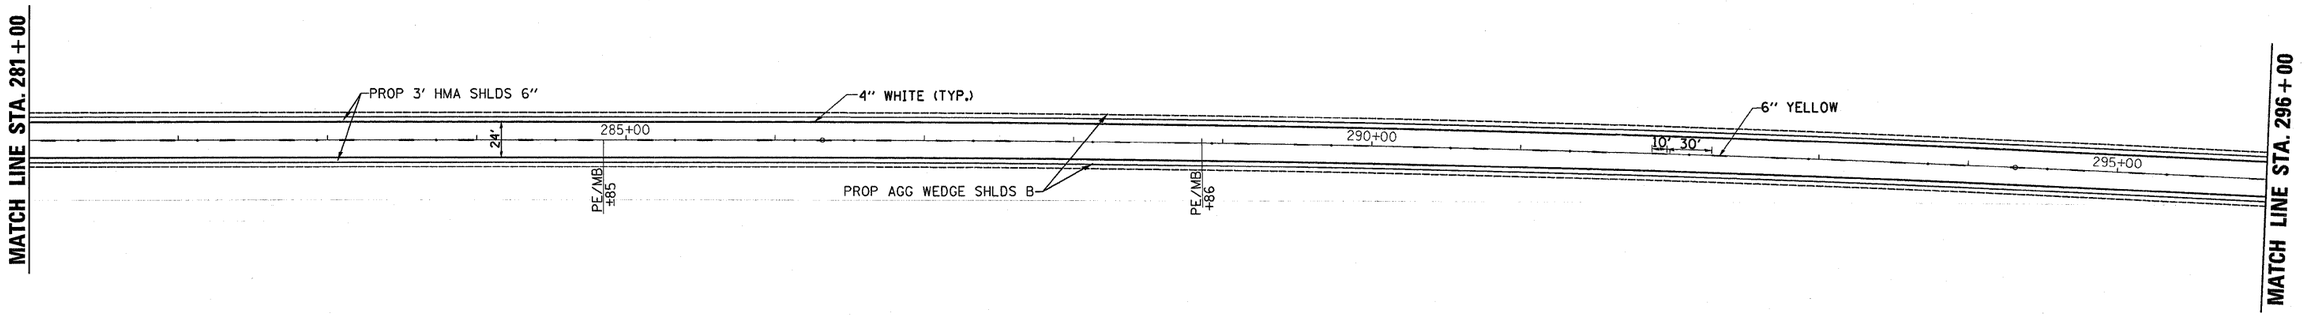

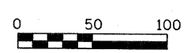

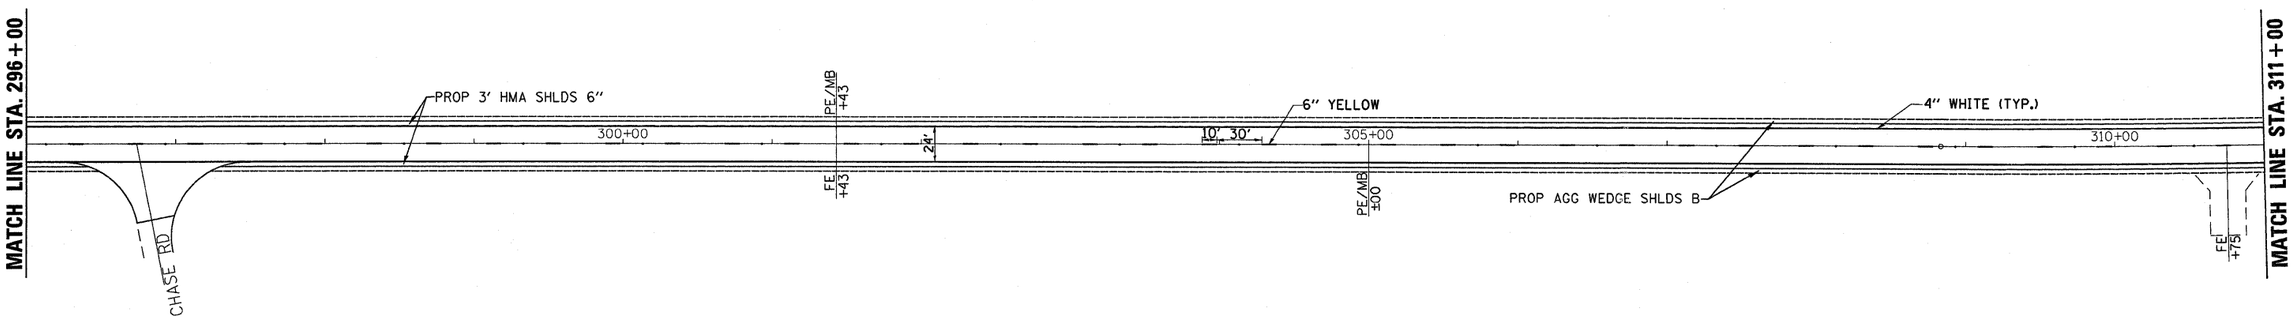

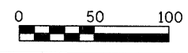

FILE NAME = c:\pw_work\pwidot\duncanbd\d0104257\d366745-sht-cover.dgn	USER NAME = duncanbd	DESIGNED -	REVISED -
		DRAWN -	REVISED -
	PLOT SCALE = 50.0000 ' / IN.	CHECKED -	REVISED -
	PLOT DATE = Feb 13, 2009 - 11:24:35 AM	DATE -	REVISED -

STATE OF ILLINOIS
DEPARTMENT OF TRANSPORTATION

PLAN VIEWS

SCALE: 50 | SHEET NO. 4 OF 10 SHEETS | STA. 281+00 TO STA. 311+00

F.A.P. RTE.	SECTION	COUNTY	TOTAL SHEETS	SHEET NO.
567	(7,6)RS-2	DEKALB	30	11
		CONTRACT NO. 66745		
	ILLINOIS	FED. AID PROJECT		