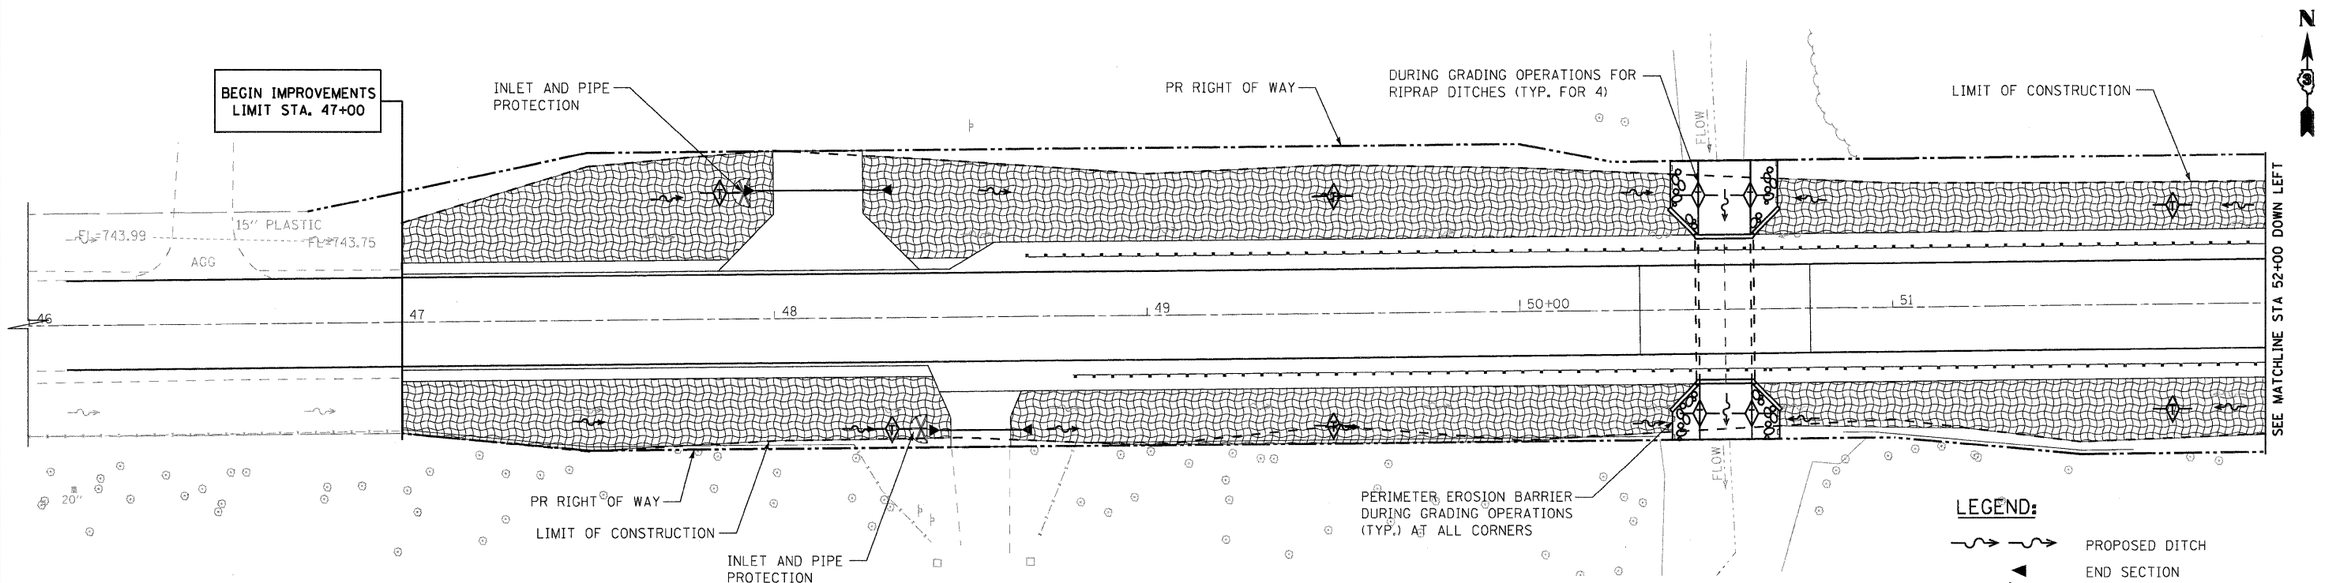

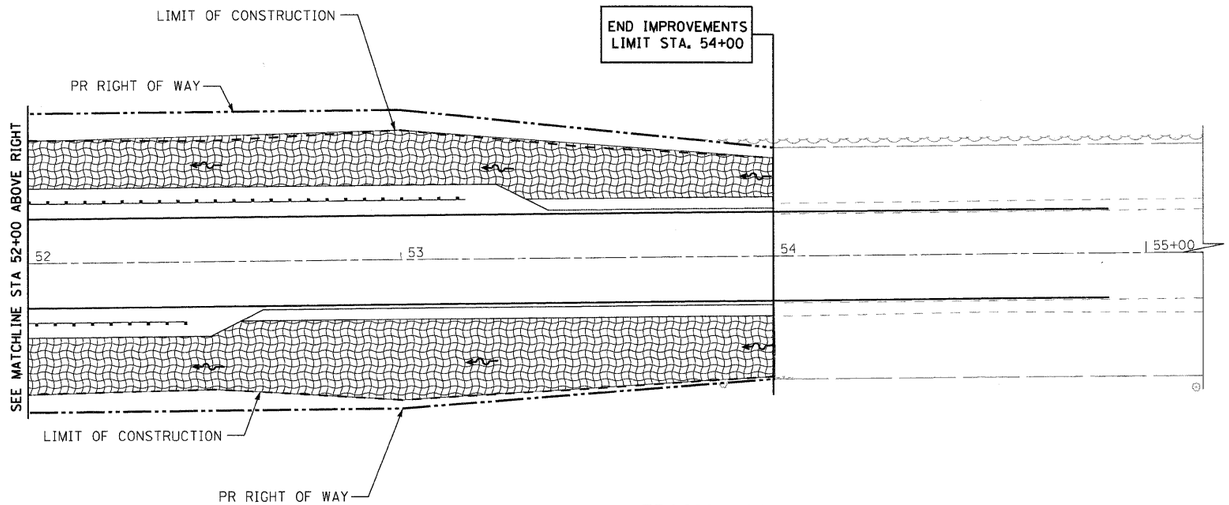

EROSION CONTROL PLAN

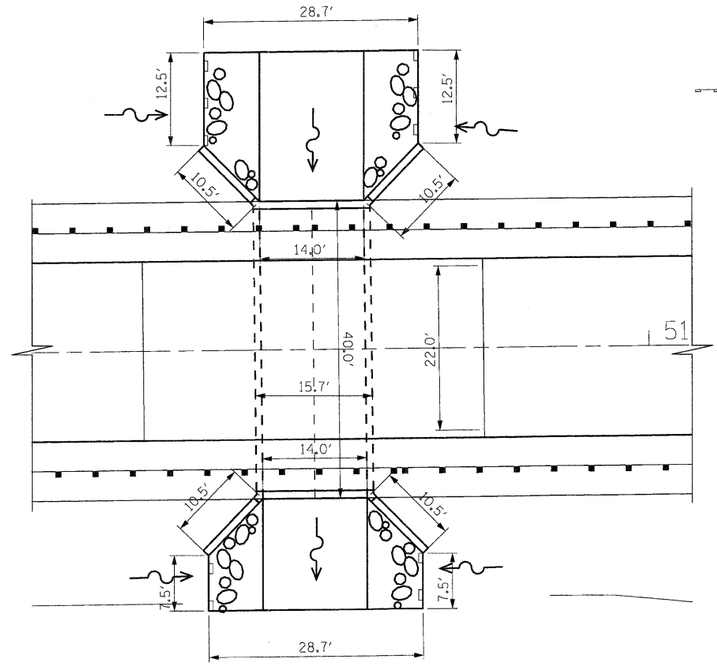

RIPRAP LAYOUT PLAN
N.T.S.

LEGEND:

- PROPOSED DITCH
- END SECTION
- TEMPORARY DITCH CHECK
- RIPRAP, CLASS A4
- EROSION CONTROL BLANKET AND PERMANENT SEEDING CLASS 3 (TEMPORARY EROSION CONTROL SEEDING AS NEEDED)
- INLET AND PIPE PROTECTION
- RIPRAP
- PERIMETER EROSION BARRIER

0 20 40 60
SCALE IN FEET

PLAN: SURVEYED, PLOTTED, ALIGNMENT CHECKED, R.T. OF WAY CHECKED, NOTE BOOK, NO., CADD FILE NAME, BY, DATE

PROFILE: SURVEYED, PLOTTED, GRADES CHECKED, NOTE BOOK, NO., STRUCTURE NOTATIONS CHKD, BY, DATE

FILE NAME = $FILEL$	USER NAME = $USER$	DESIGNED DB	REVISED -
		DRAWN RM RM	REVISED -
	PLOT SCALE = $SCALE$	CHECKED AS	REVISED -
	PLOT DATE = $DATE$	DATE MARCH 2009	REVISED -

STATE OF ILLINOIS
DEPARTMENT OF TRANSPORTATION

EROSION CONTROL PLAN
SN 027-2552

SCALE: 1":20' | SHEET NO. 1 OF SHEETS | STA. 46+10 TO STA. 52+00

F.A.P. RTE.	SECTION	COUNTY	TOTAL SHEETS	SHEET NO.
697	(17)I	FORD	29	13
		CONTRACT NO. 66874		
FED. ROAD DIST. NO.	ILLINOIS	FED. AID PROJECT		