INFORMATION ONLY

TWIN 72"WEB, 3 SIDED BOX GIRDER TO BE PAINTED

ONLY EXTERIOR SURFACES OF TUB GIRDERS TO BE PAINTED

ROUTE	SECTION	COUNTY	TOTAL SHEETS	SHEET NO.
VARIOUS	D4 BRIDGE PAINTING 09	TAZEWELL	12	7

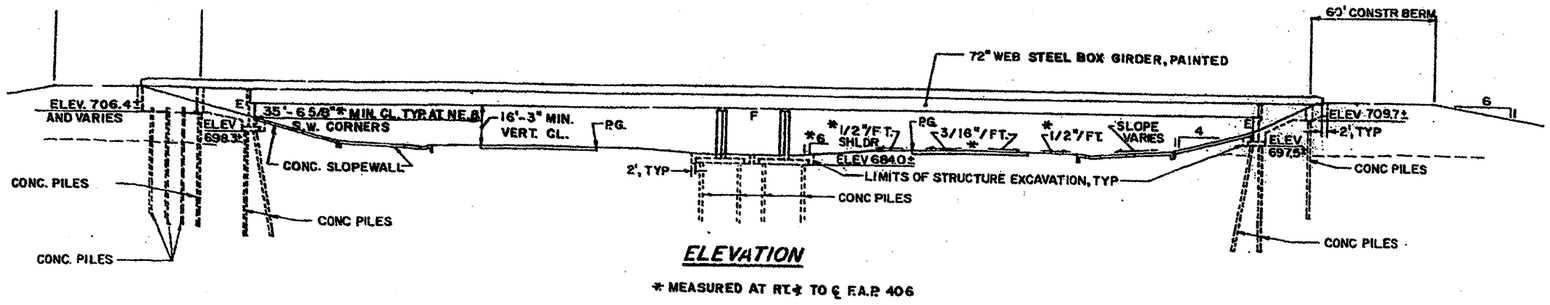

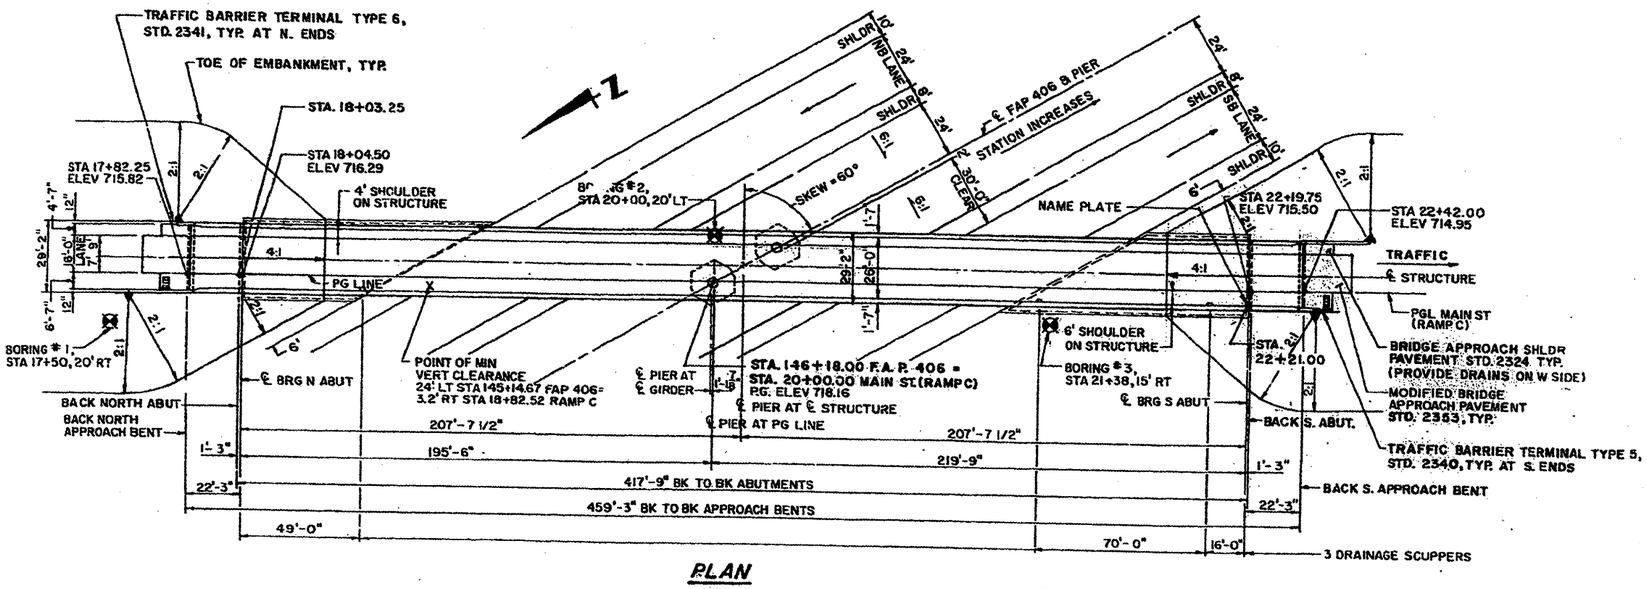

090–0131 LOCATION 1 (NON LEAD)

ELEVATION & PLAN VIEW