INFORMATION ONLY
ALL GIRDERS 52"/18" FLANGES

ROUTE	SECTION	COUNTY	TOTAL SHEETS	SHEET NO.
VARIOUS	D4 BRIDGE PAINTING 09	TAZEWELL	12	11

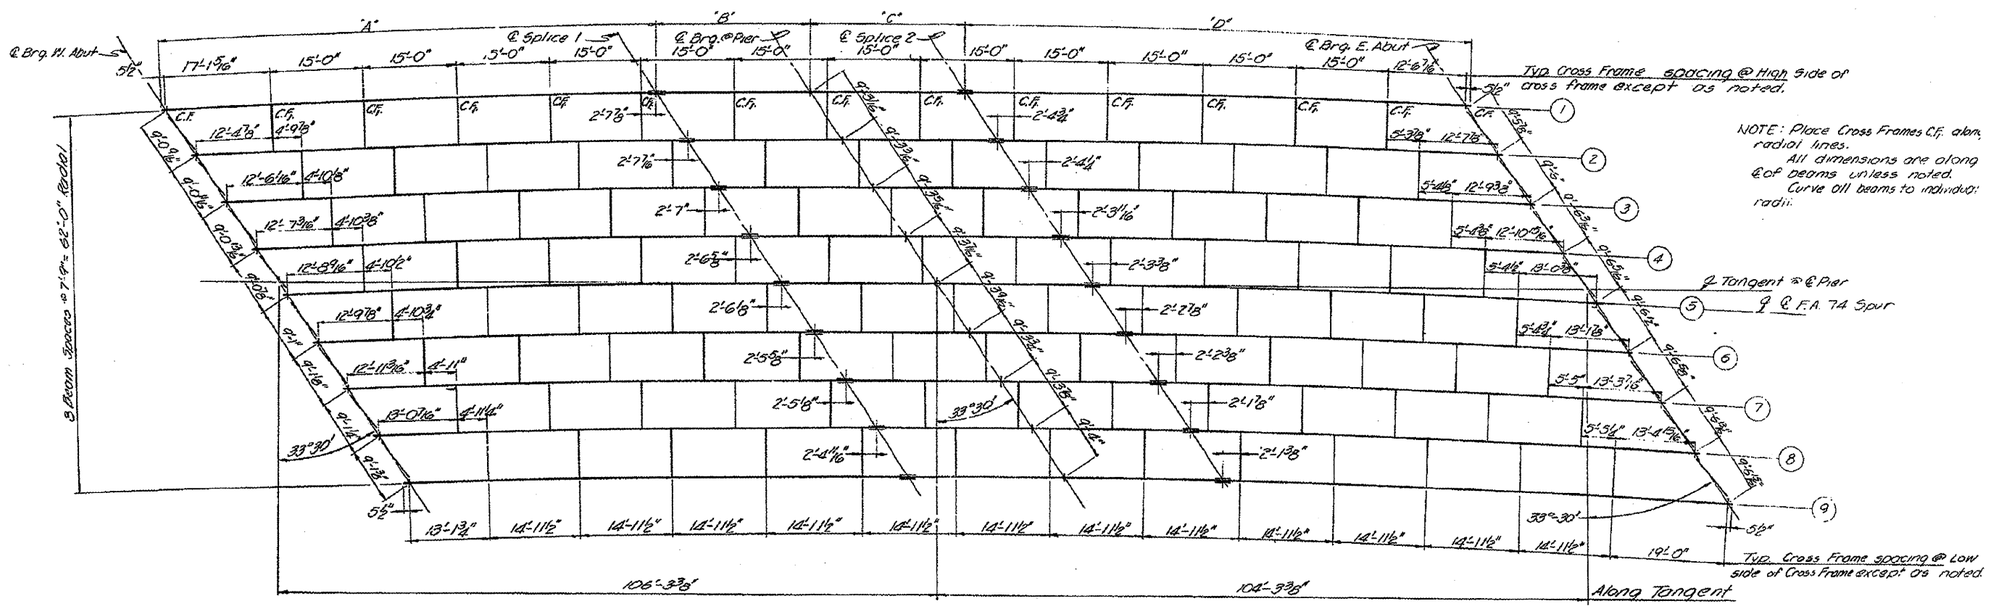

FRAMING PLAN

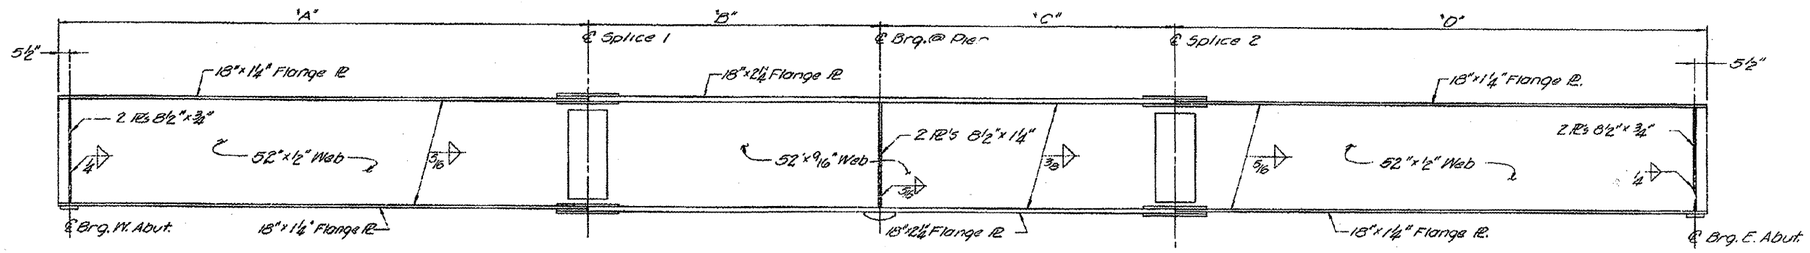

ELEVATION

090–0095

FRAMING DETAIL