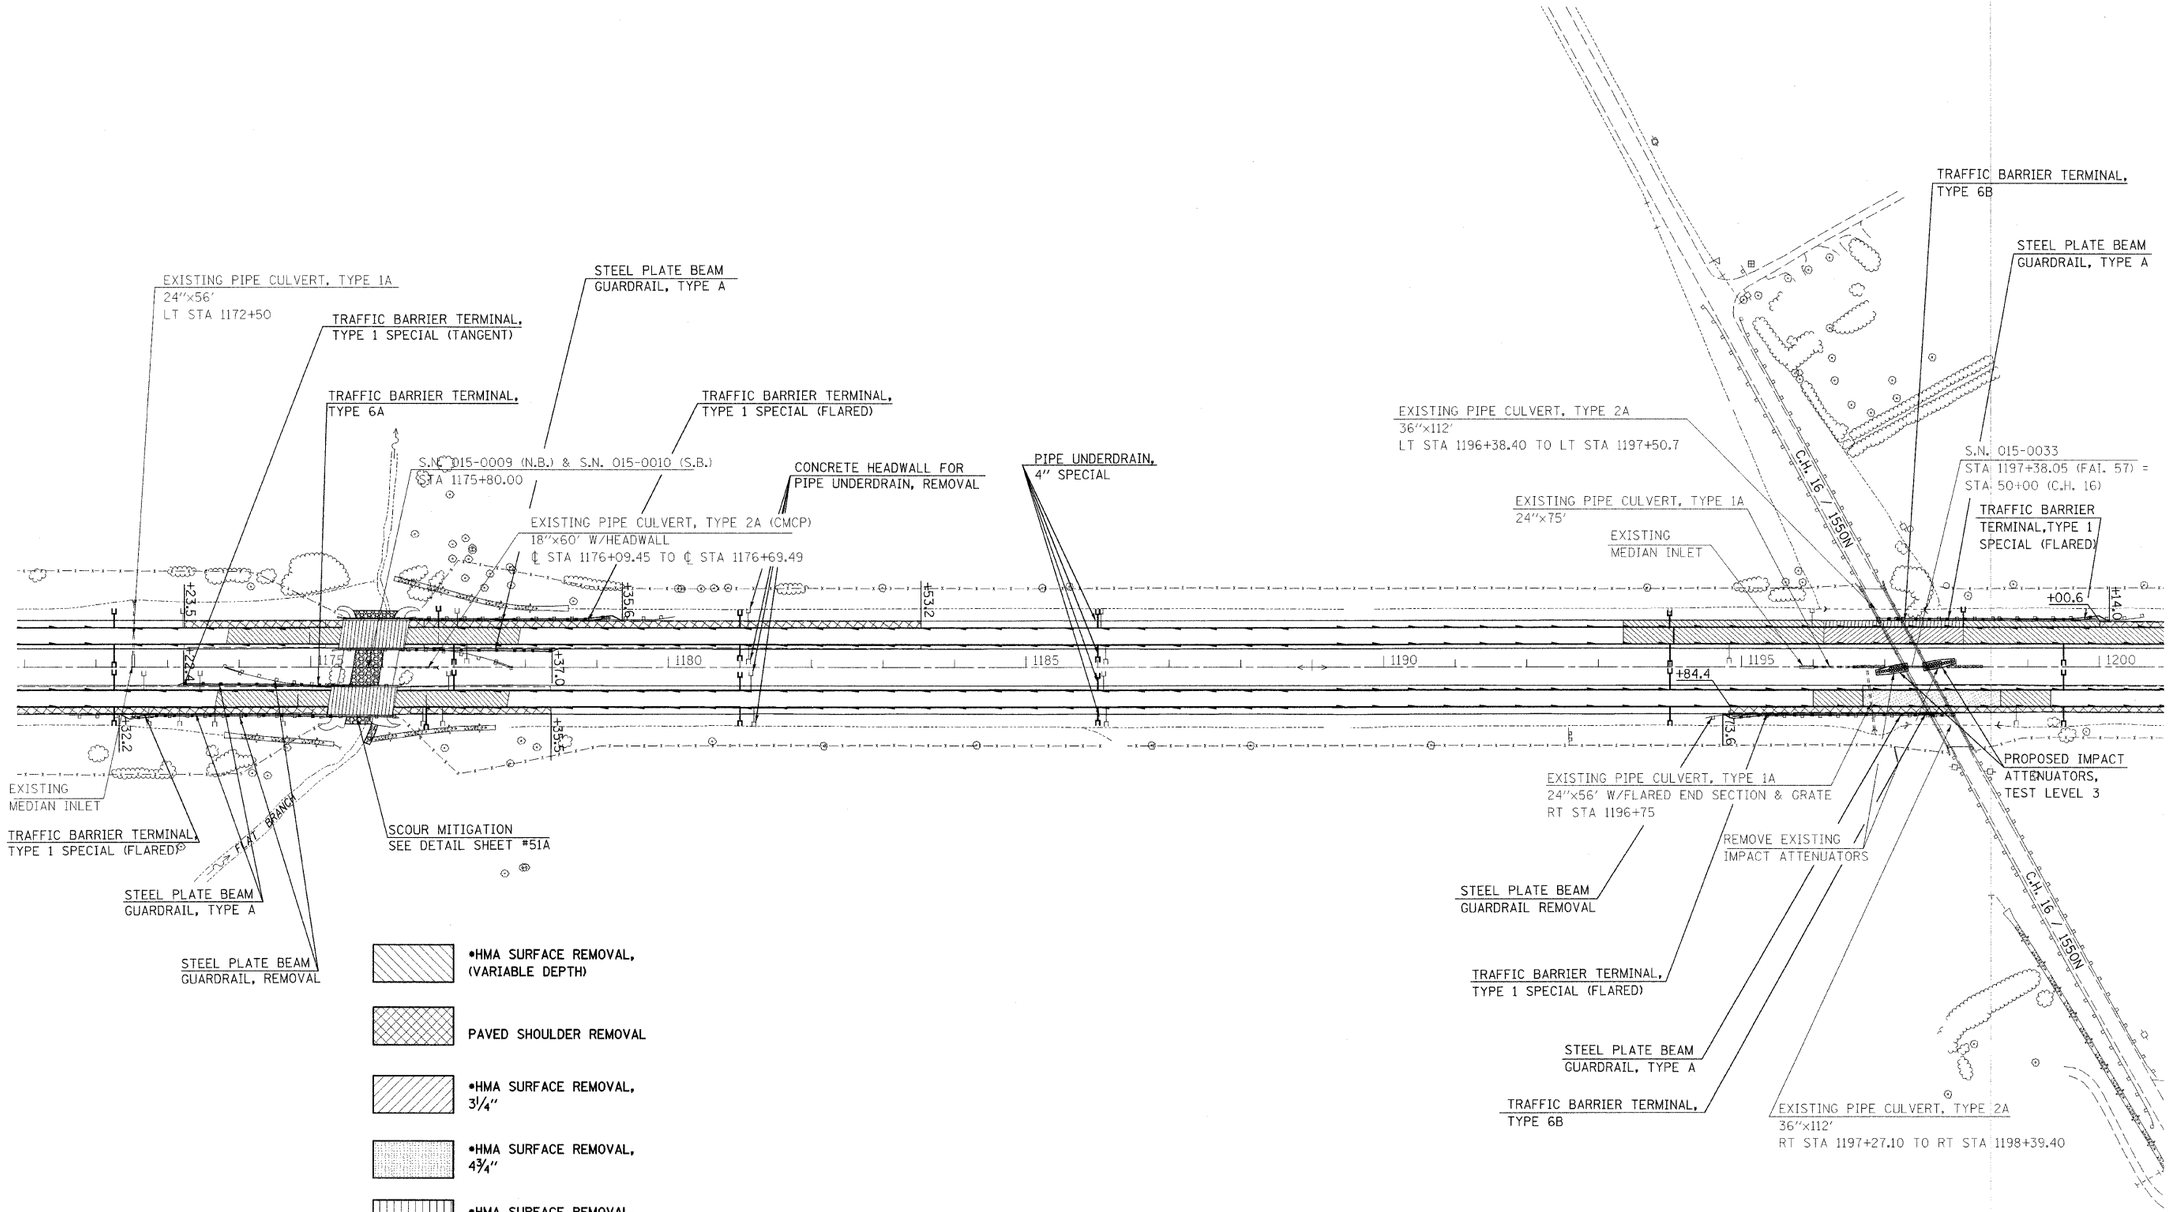

•SEE DETAIL SHEET #56

FILE NAME =	USER NAME = swartzrw	DESIGNED -	REVISED -	STATE OF ILLINOIS DEPARTMENT OF TRANSPORTATION	I-57 PLAN	F.A.I. RTE.	SECTION	COUNTY	TOTAL SHEETS	SHEET NO.
c:\pw_work\PWIDOT\SWARTZRW\dms38044\D774158-sht-plan.dgn		DRAWN -	REVISED -			57	15(22,23,24,25,26)RS-3	COLES	87	39
	PLOT SCALE = 100.0000 ' / IN.	CHECKED -	REVISED -					CONTRACT NO. 74158		
	PLOT DATE = 3/29/2009	DATE -	REVISED -		SCALE: SHEET NO. 14 OF 21 SHEETS STA. 1171+00 TO STA. 1200+00			ILLINOIS FED. AID PROJECT		