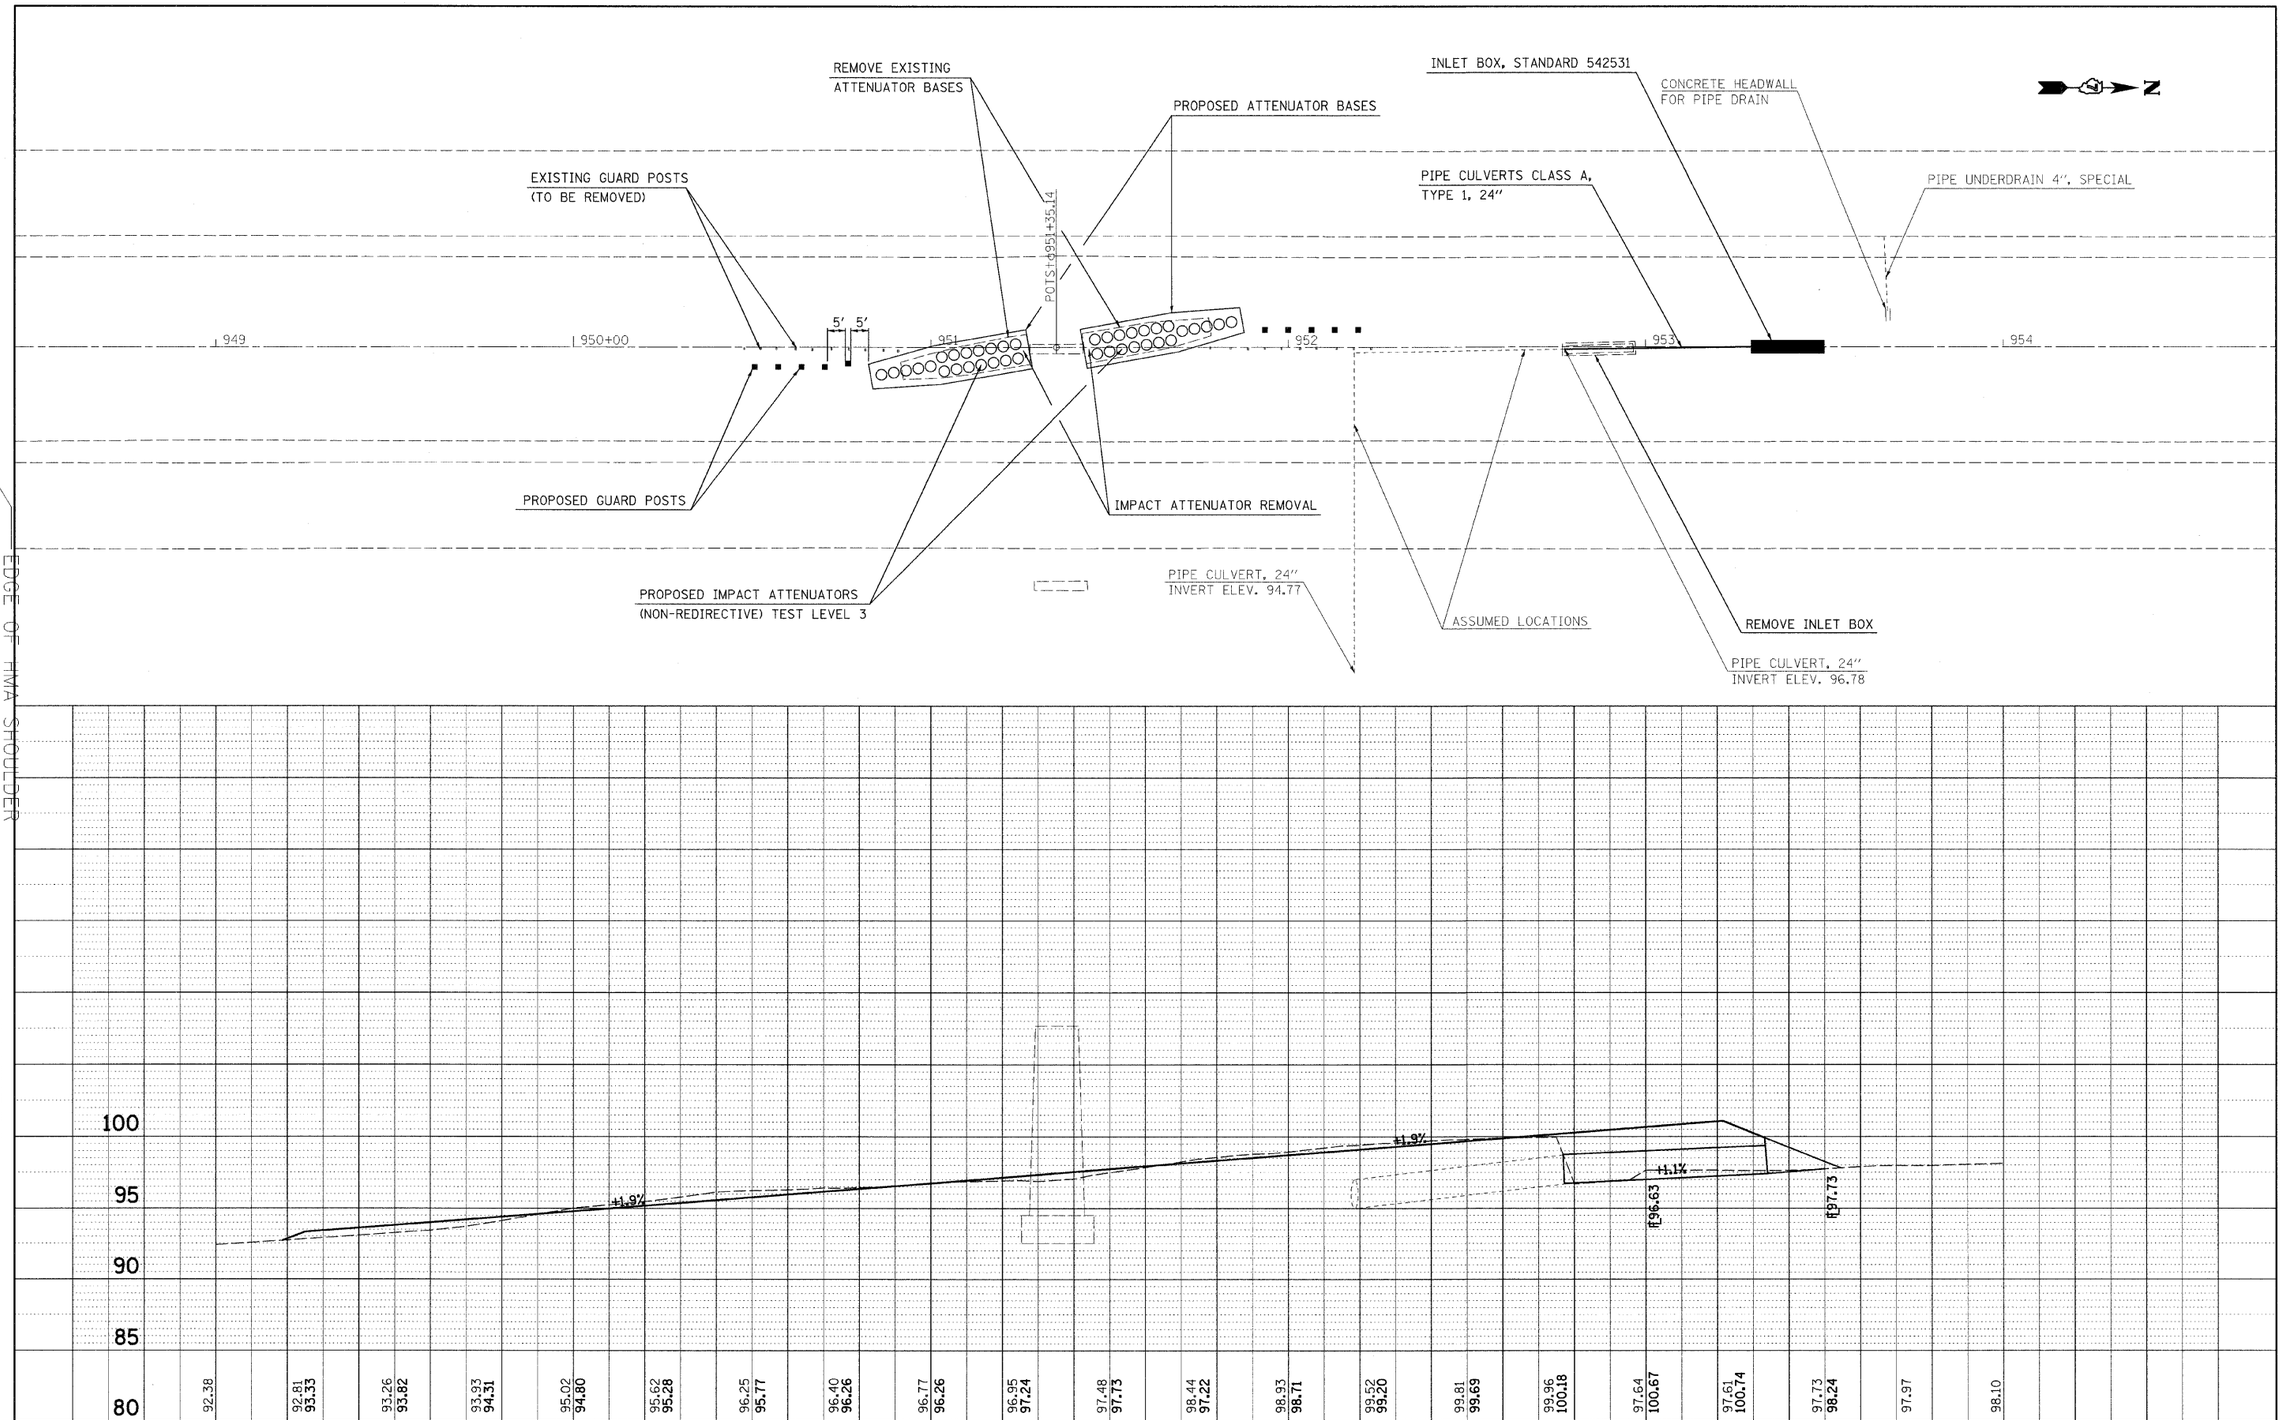

PLAN
NOTE BOOK NO.
SURVEYED
PLOTTED
ALIGNMENT CHECKED
RT. OF CHECKED
CADD FILE NAME
BY
DATE

PROFILE
NOTE BOOK NO.
SURVEYED
PLOTTED
GRADES CHECKED
B.M. NOTED
STRUCTURE NOTATNS CHKD
BY
DATE

EDGE OF HMA SHOULDER

FILE NAME = c:\pw_work\PWIDOT\DAVISONJL\dms38044\D774158-sht-plnprf.dgn	USER NAME = davisonjl	DESIGNED - JLD	REVISED -
		DRAWN -	REVISED -
	PLOT SCALE = 20.0000 ' / IN.	CHECKED -	REVISED -
	PLOT DATE = 2/9/2009	DATE -	REVISED -

STATE OF ILLINOIS
DEPARTMENT OF TRANSPORTATION

PLAN & PROFILE
S.N. 015-0048

SCALE: 20 | SHEET NO. 2 OF 5 SHEETS | STA. 949+00 TO STA. 954+00

F.A.I RTE.	SECTION	COUNTY	TOTAL SHEETS	SHEET NO.
57	15(22,23,24,25,26)RS-3	COLES	87	48

CONTRACT NO. 74158

ILLINOIS FED. AID PROJECT