PLAN	DATE
SURVEYED	BY
PLOTTED	
ALIGNMENT CHECKED	
R.O.W. CHECKED	
NOTE BOOK	
NO.	
CADD FILE NAME	

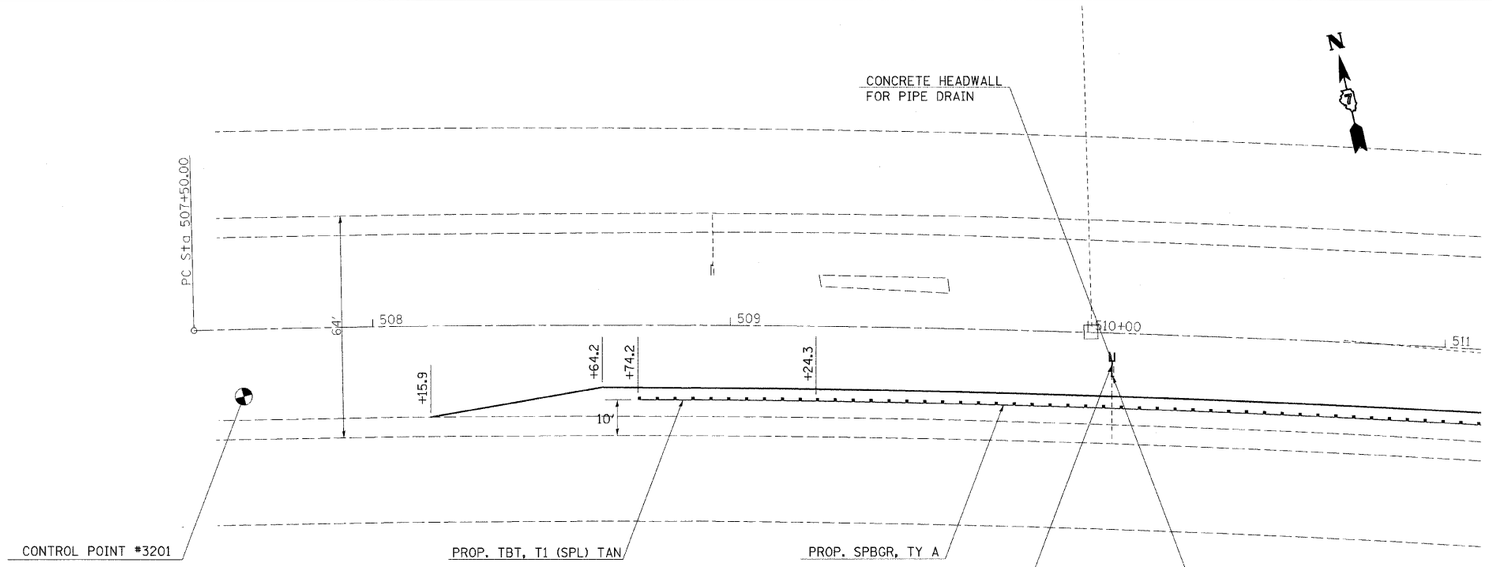

NOTE: REFERENCE CONTROL POINT NUMBERS TO FIELD BOOK

PROFILE	DATE
SURVEYED	BY
PLOTTED	
GRADES CHECKED	
R.O.W. CHECKED	
NOTE BOOK	
NO.	
STRUCTURE NO'S/FNS CHKD	

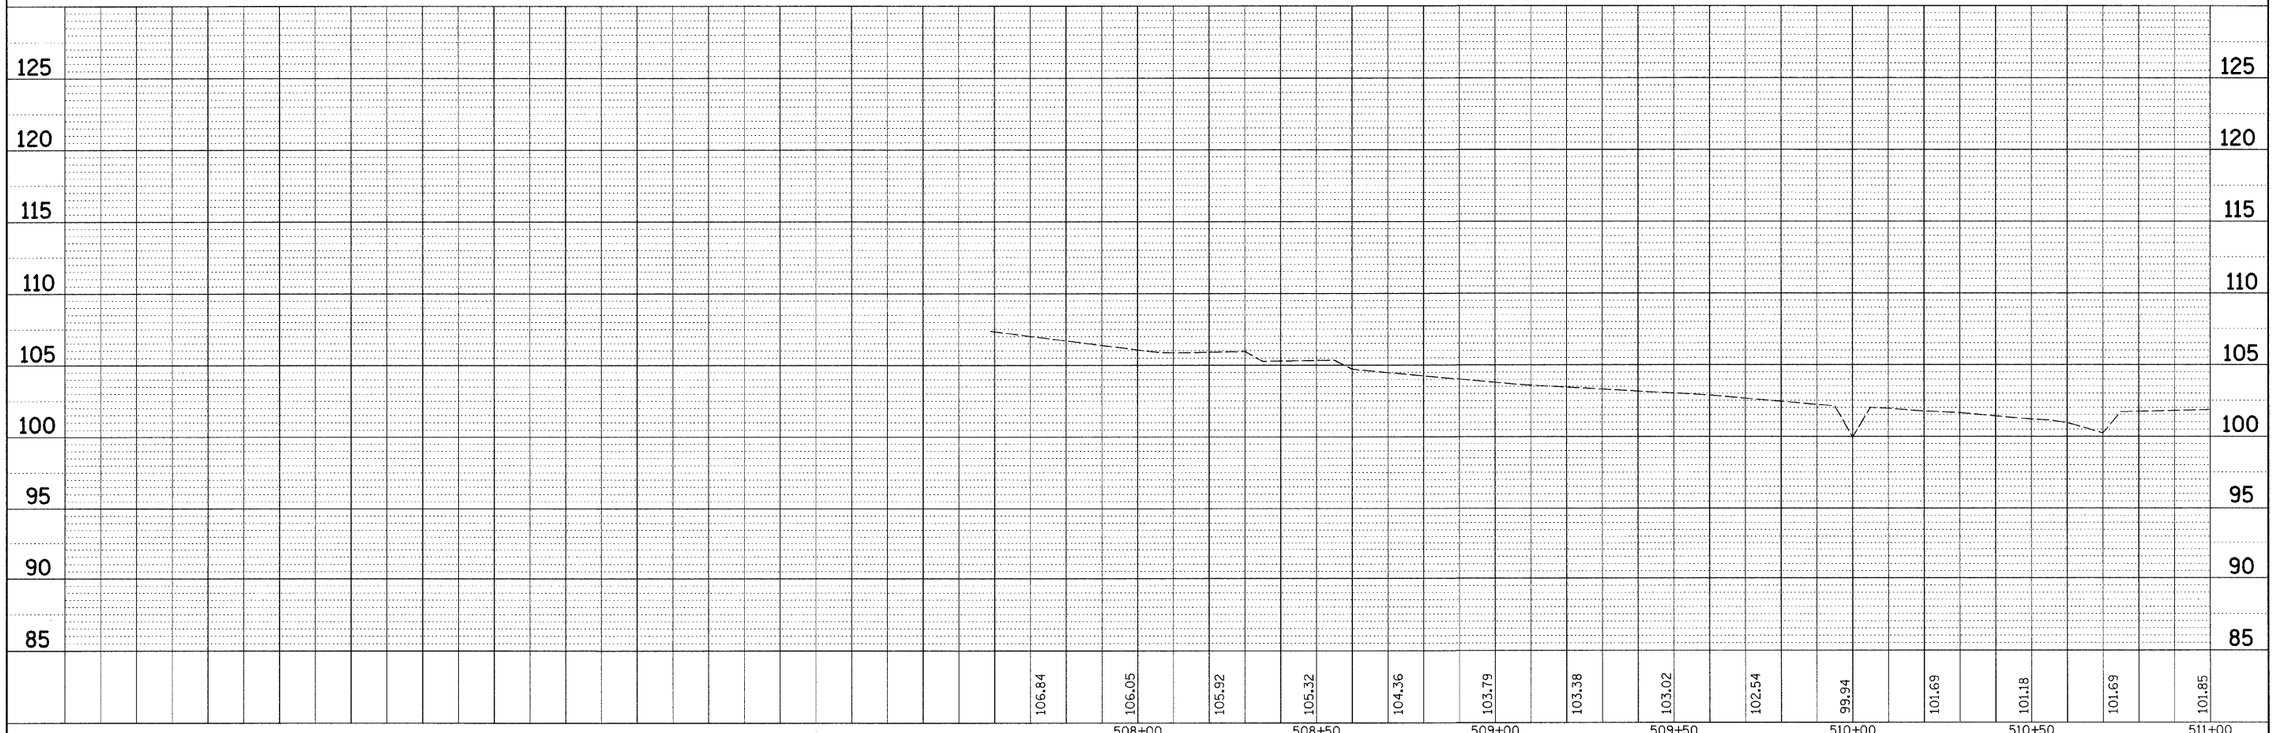

FILE NAME = c:\pw_work\pwidot\swartzrw\dms50720\sht&&28_74313.dgn	USER NAME = swartzrw	DESIGNED -	REVISED -
		DRAWN -	REVISED -
	PLOT SCALE = 20.2000 ' / IN.	CHECKED -	REVISED -
	PLOT DATE = 1/20/2009	DATE -	REVISED -

STATE OF ILLINOIS
DEPARTMENT OF TRANSPORTATION

PLAN PROFILE 026-0032

SCALE: 20 | SHEET NO. 1 OF 15 SHEETS | STA. 507+00 | TO STA. 511+00

F.A.I RTE.	SECTION	COUNTY	TOTAL SHEETS	SHEET NO.
70	D-7 SAFETY 2009-1	FAYETTE	100	15
			CONTRACT NO. 74313	
FED. ROAD DIST. NO.	ILLINOIS	FED. AID PROJECT		