FAP RTE	SECTION	COUNTY	TOTAL SHEETS	SHEET NO.
310	60-15-2 60-15HB-2	MADISON	272	211
STA.		TO STA.		
FED. ROAD DIST. NO.		ILLINOIS	FED. AID PROJECT	
			CONTRACT NO. 76624	

FINAL SURVEY	DATE
	BY
SURVEYED	
PLOTTED	
TEMPLATE	
NOTE BOOK	AREAS
NO.	AREAS CHECKED

ORIGINAL SURVEY	DATE
	BY
SURVEYED	
PLOTTED	
TEMPLATE	
NOTE BOOK	AREAS
NO.	AREAS CHECKED

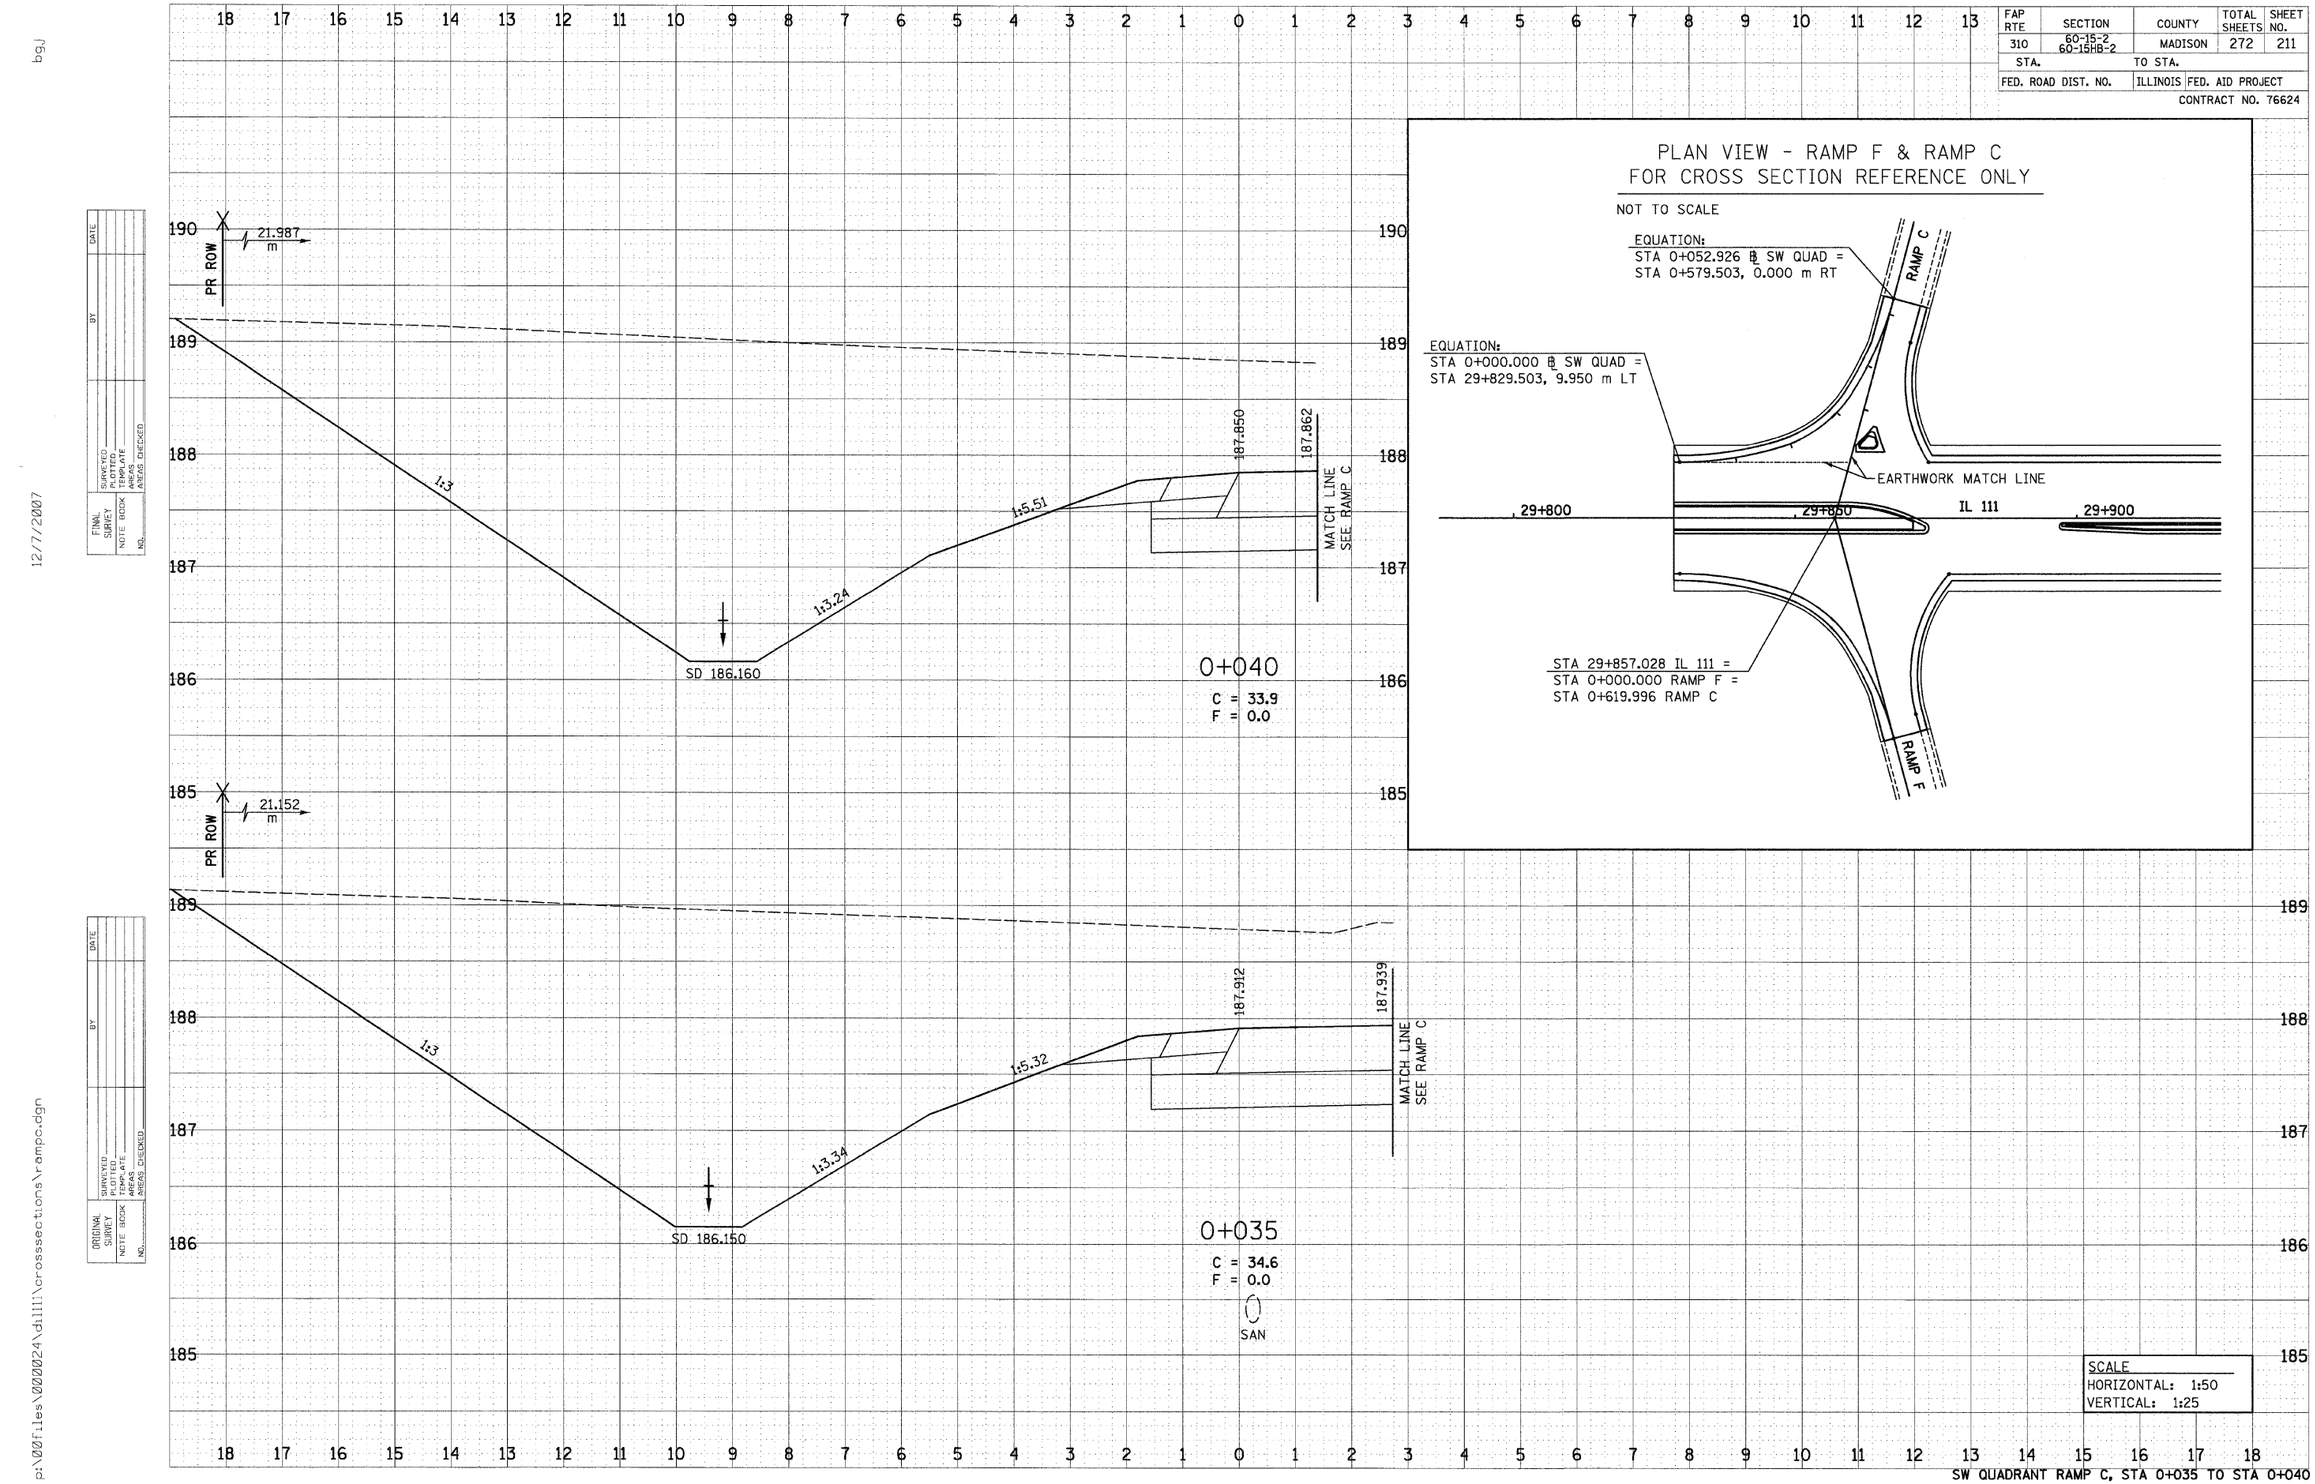

PLAN VIEW - RAMP F & RAMP C
FOR CROSS SECTION REFERENCE ONLY

NOT TO SCALE

SCALE
HORIZONTAL: 1:50
VERTICAL: 1:25

SW QUADRANT RAMP C, STA 0+035 TO STA 0+040

bgj

12/7/2007

p:\00files\000024\dlll\crosssections\ramp_c.dgn