FAP RTE	SECTION	COUNTY	TOTAL SHEETS	SHEET NO.
310	60-15-2 60-15HB-2	MADISON	272	230
STA.		TO STA.		
FED. ROAD DIST. NO.		ILLINOIS	FED. AID PROJECT	

CONTRACT NO. 76624

PLAN VIEW - RAMP E & RAMP D
FOR CROSS SECTION REFERENCE ONLY

NOT TO SCALE

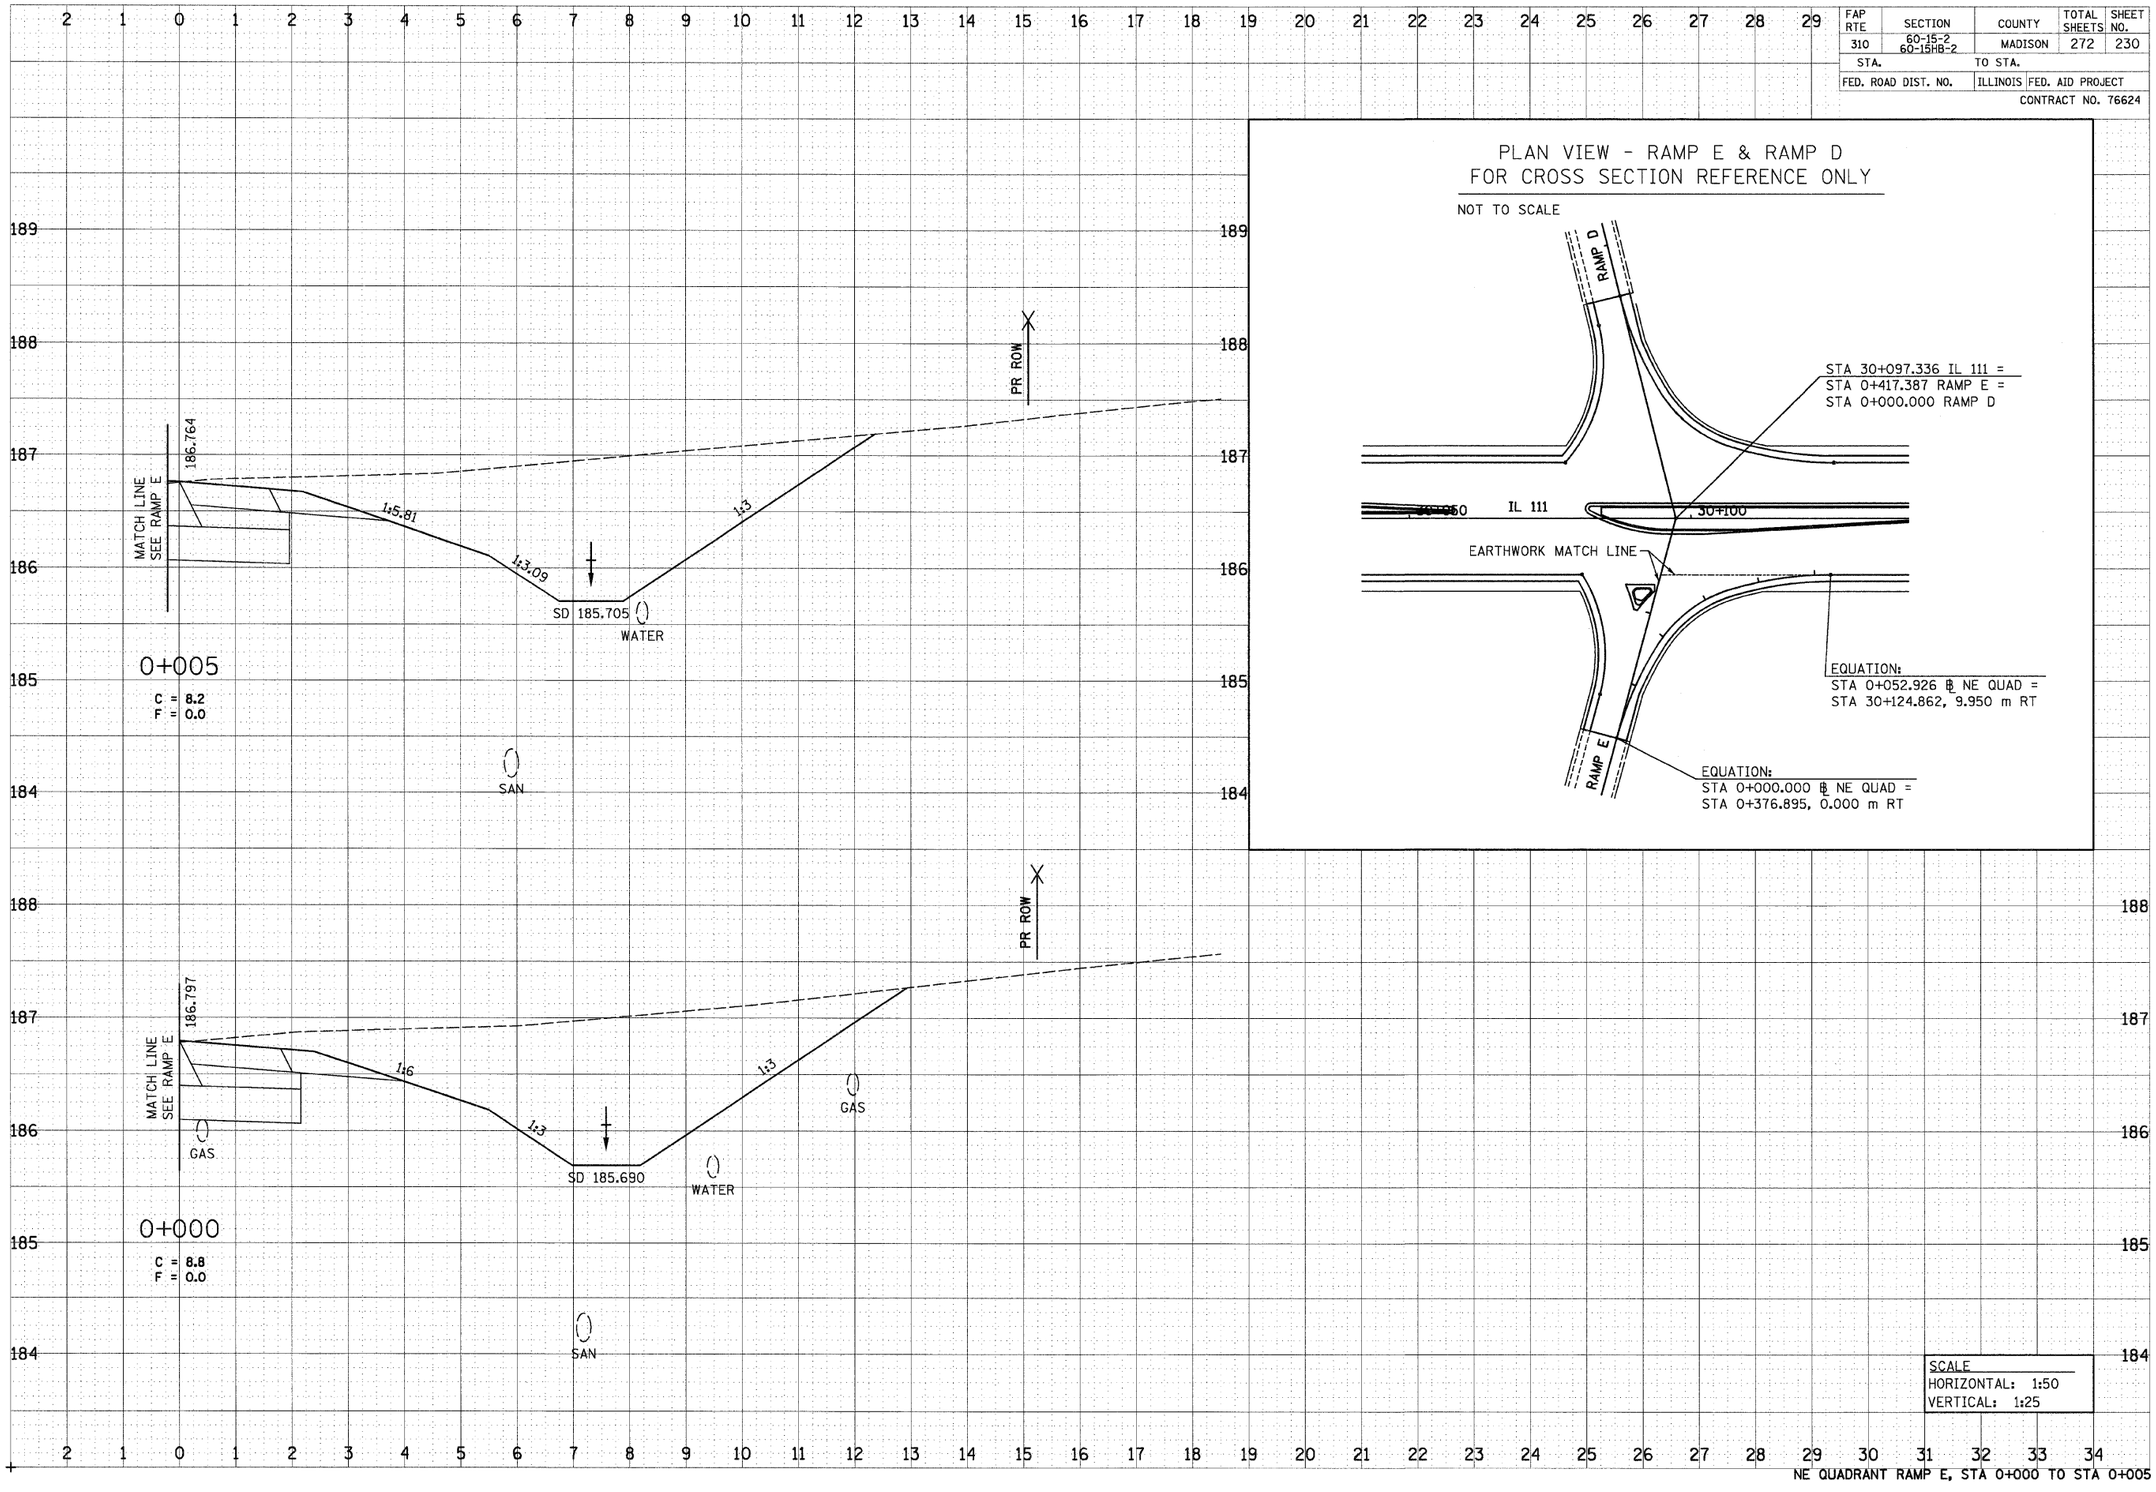

SCALE
HORIZONTAL: 1:50
VERTICAL: 1:25

NE QUADRANT RAMP E, STA 0+000 TO STA 0+005

FINAL SURVEY	DATE
SURVEYED	BY
PLOTTED	
TEMPLATE	
NOTE BOOK	AREAS
NO.	AREAS CHECKED

ORIGINAL SURVEY	DATE
SURVEYED	BY
PLOTTED	
TEMPLATE	
NOTE BOOK	AREAS
NO.	AREAS CHECKED

12/7/2007

p:\00files\002024\dl111\crosssections\rampe.dgn