FAP RTE	SECTION	COUNTY	TOTAL SHEETS	SHEET NO.
310	60-15-2 60-15HB-2	MADISON	272	232
STA.		TO STA.		
FED. ROAD DIST. NO.		ILLINOIS	FED. AID PROJECT	
			CONTRACT NO. 76624	

PLAN VIEW - RAMP E & RAMP D
FOR CROSS SECTION REFERENCE ONLY

NOT TO SCALE

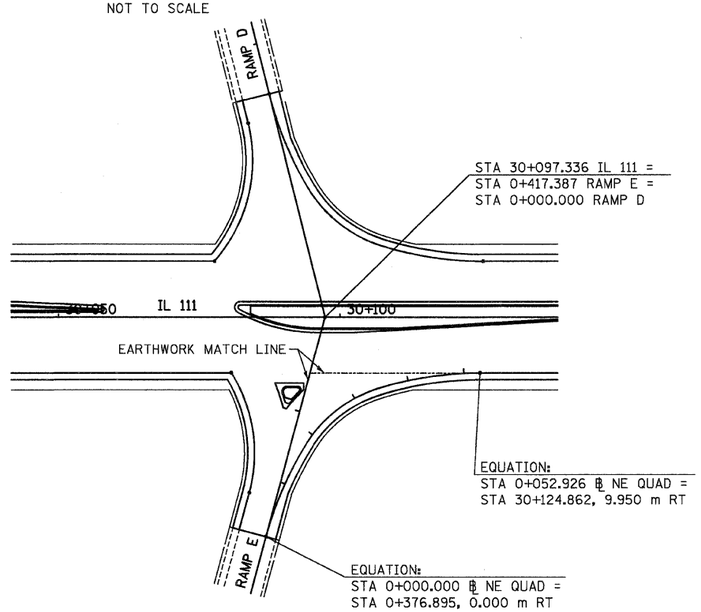

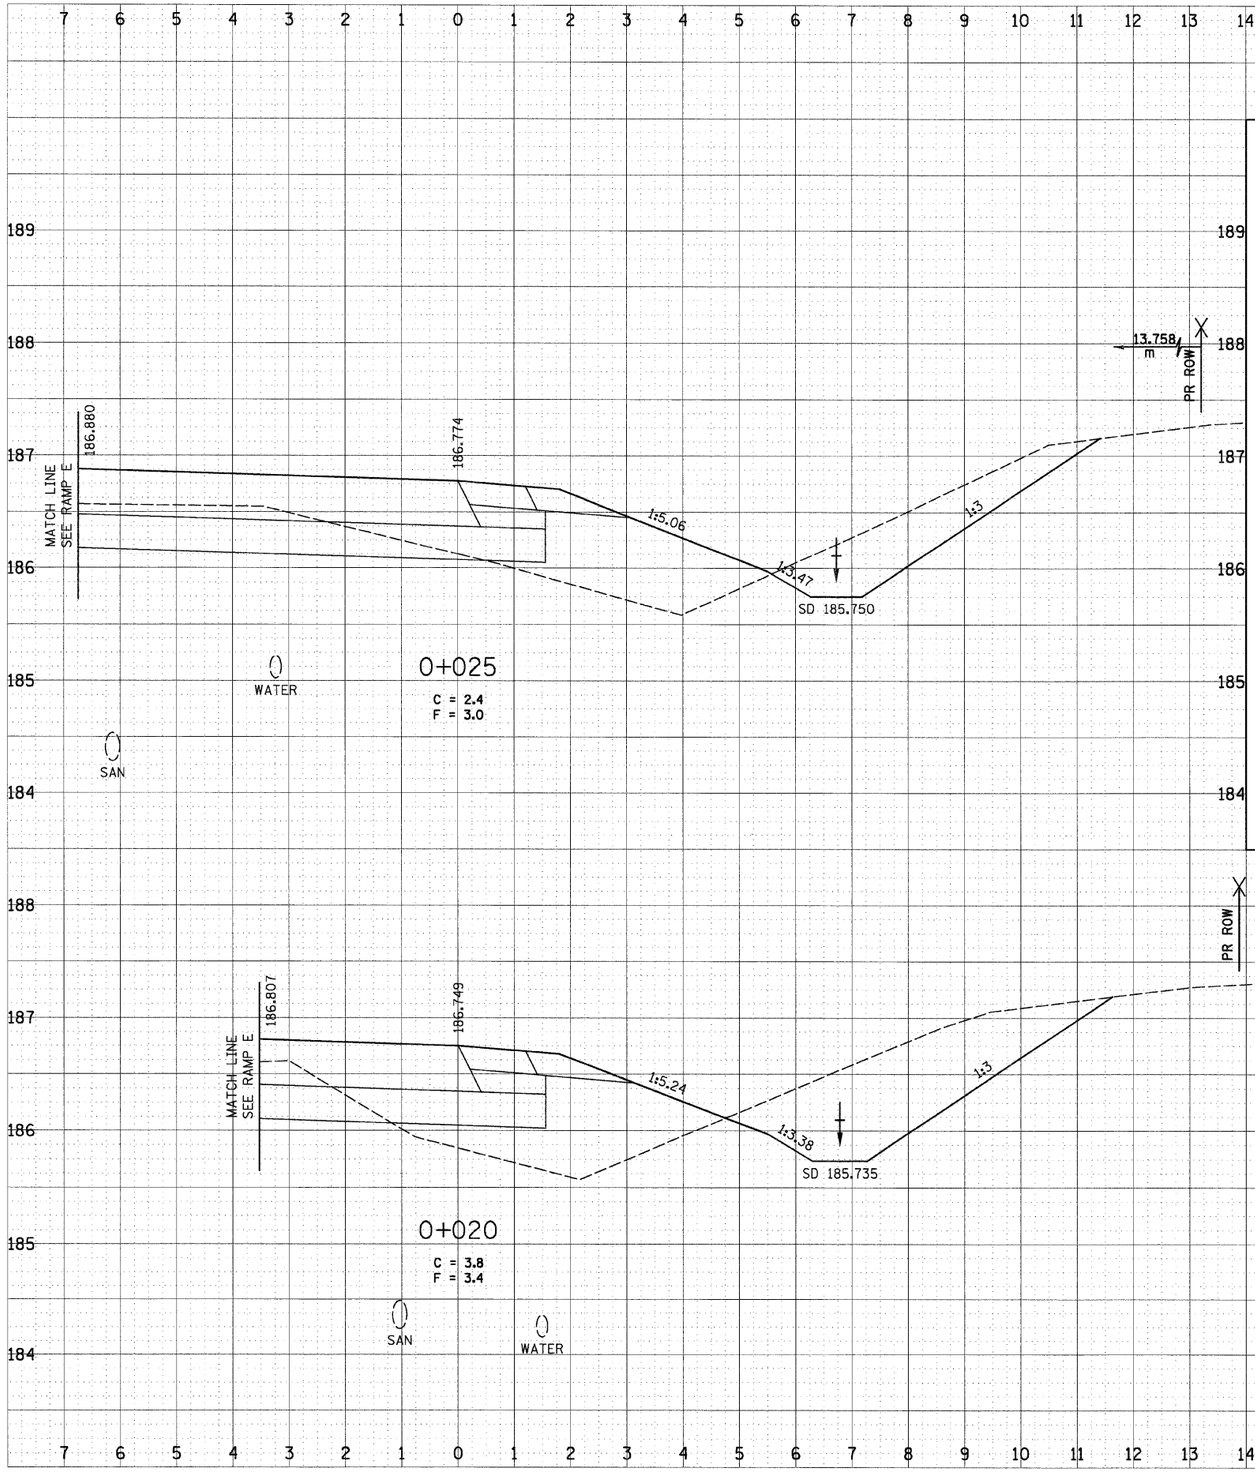

SCALE
HORIZONTAL: 1:50
VERTICAL: 1:25

NE QUADRANT RAMP E, STA 0+020 TO STA 0+025

FINAL SURVEY	SURVEYED	BY	DATE
	PLOTTED		
NOTE BOOK	TEMPLATE		
NO.	AREAS		
	AREAS CHECKED		

ORIGINAL SURVEY	SURVEYED	BY	DATE
	PLOTTED		
NOTE BOOK	TEMPLATE		
NO.	AREAS		
	AREAS CHECKED		

bgj

12/7/2007

p:\00files\000024\dl111\crosssections\rampe.dgn