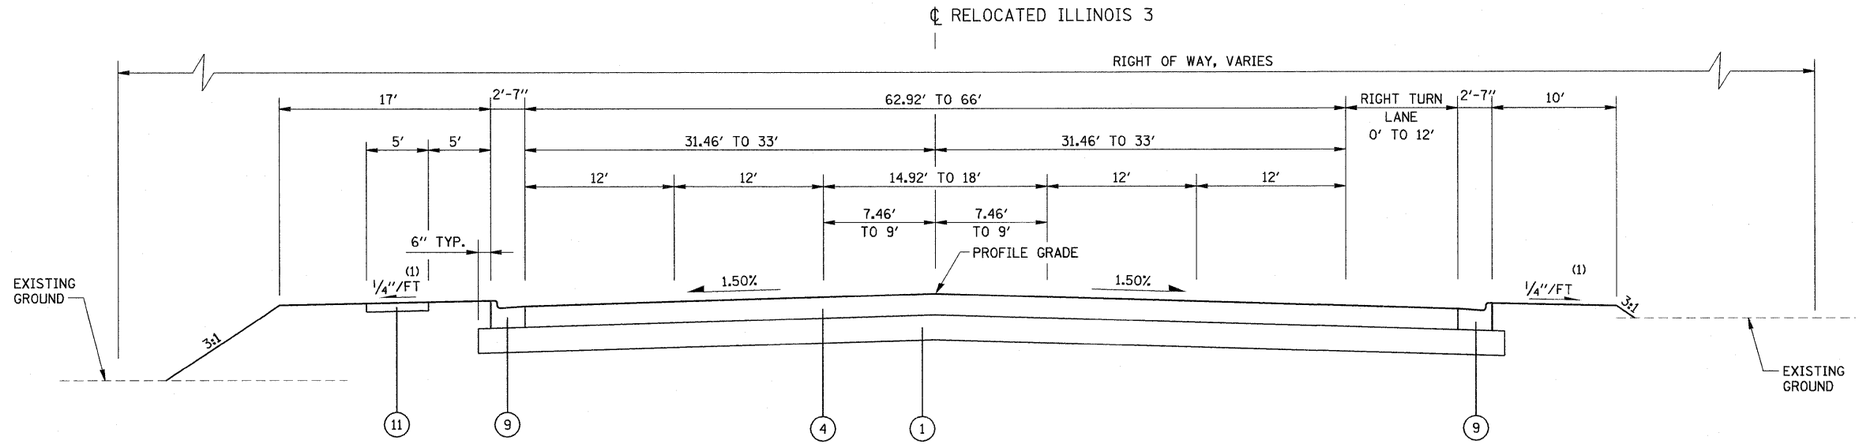

RELOCATED ILLINOIS 3
STA. 781+05.59 TO STA. 782+80.98

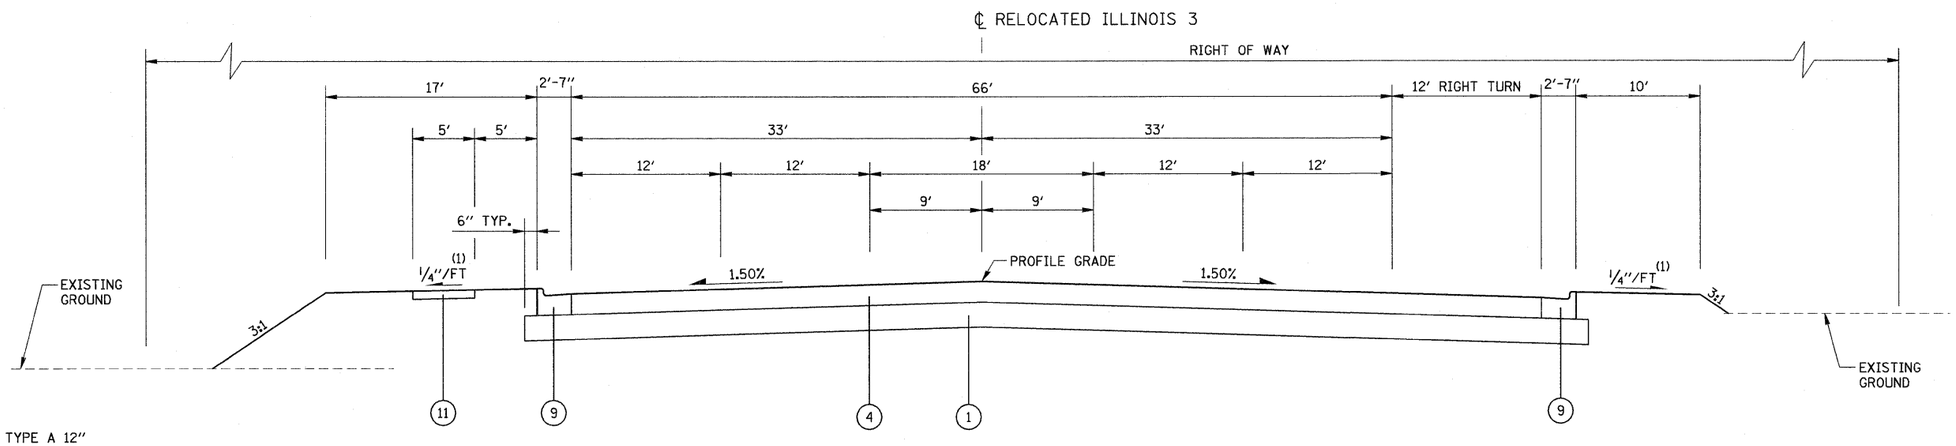

RELOCATED ILLINOIS 3
STA. 782+80.98 TO STA. 784+10.00

LEGEND

1. SUB-BASE GRANULAR MATERIAL, TYPE A 12″
2. HOT MIX ASPHALT SHOULDERS
4. PORTLAND CEMENT CONCRETE PAVEMENT 10″ (JOINTED) - STD. 420101
5. PORTLAND CEMENT CONCRETE SHOULDERS 10″ - STD. 483001
7. COMBINATION CONCRETE CURB AND GUTTER, TYPE M-6.24 - STD. 606001
8. CONCRETE MEDIAN SURFACE, 4″
9. COMBINATION CONCRETE CURB AND GUTTER, TYPE B-6.24 - STD. 606001
10. COMBINATION CONCRETE CURB AND GUTTER, TYPE M-6.06 - STD. 606001
11. PORTLAND CEMENT CONCRETE SIDEWALK 4 INCH
12. CONCRETE MEDIAN TYPE SM-6.24 (SPECIAL) - STD 606301
25. HOT-MIX ASPHALT BINDER COURSE, VARIES 2.25″ TO 12.5″ (SEE TABLE)
26. 2.00″ POLYMERIZED HOT-MIX ASPHALT SURFACE COURSE (SEE TABLE)
27. BITUMINOUS MATERIALS (PRIME COAT)
28. HOT-MIX ASPHALT SURFACE REMOVAL (COLD MILLING)

(1) SLOPE TOWARD CURB IN CUT SECTION;
SLOPE AWAY FROM CURB IN FILL SECTION

FILE NAME = r3nAtypl04_new.dgn	USER NAME = weaverlg	DESIGNED - L. WEAVER	REVISED -	STATE OF ILLINOIS DEPARTMENT OF TRANSPORTATION	TYPICAL SECTIONS – RELOCATED IL 3 781+05.59 TO 784+10.00	F.A. RTE.	SECTION	COUNTY	TOTAL SHEETS	SHEET NO.
		DRAWN - L. WEAVER	REVISED -			788	520-2-2	MADISON	173	14
	PLOT SCALE = $SCALE$	CHECKED - A. FREY	REVISED -					CONTRACT NO. 76633		
	PLOT DATE = 02/02/2009	DATE - 02/06/2009	REVISED -		SCALE: SHEET NO. 5 OF 10 SHEETS STA. TO STA.	FED. ROAD DIST. NO.	ILLINOIS	FED. AID PROJECT		