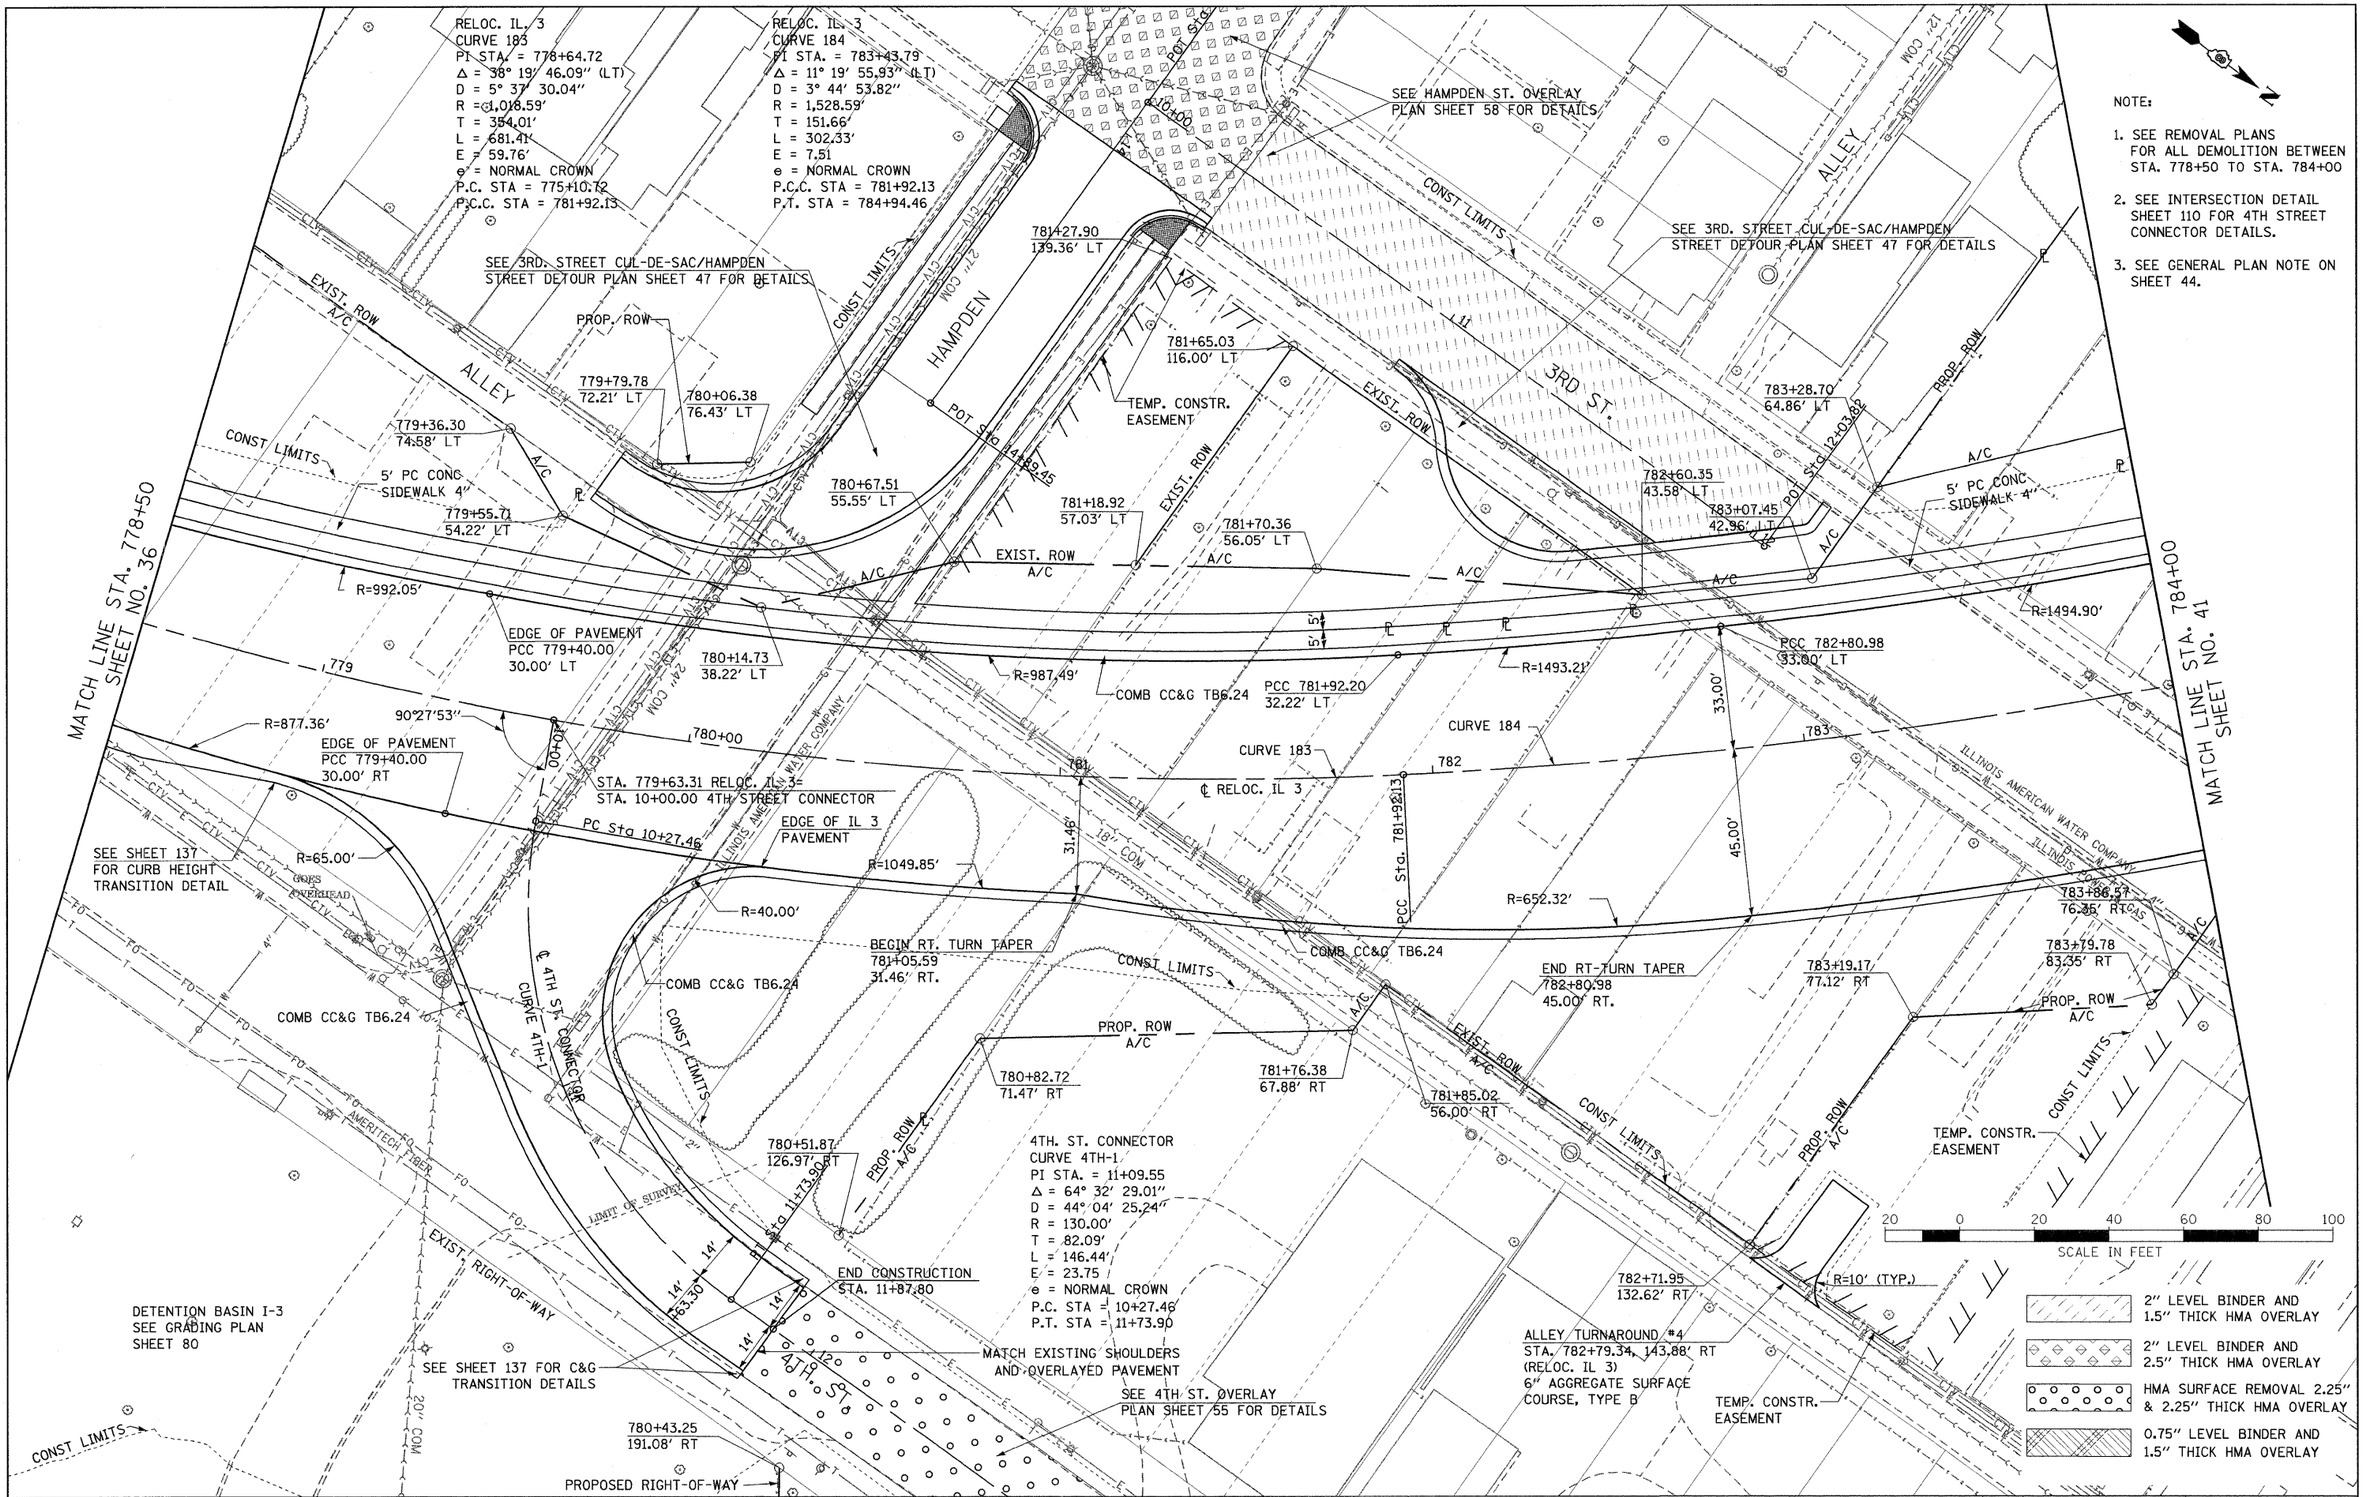

NOTE:

1. SEE REMOVAL PLANS FOR ALL DEMOLITION BETWEEN STA. 778+50 TO STA. 784+00
2. SEE INTERSECTION DETAIL SHEET 110 FOR 4TH STREET CONNECTOR DETAILS.
3. SEE GENERAL PLAN NOTE ON SHEET 44.

FILE NAME = r3npp23_new.dgn	USER NAME = weaverlg	DESIGNED - L. WEAVER	REVISED -	STATE OF ILLINOIS DEPARTMENT OF TRANSPORTATION	RELOCATED IL 3 PLAN – STA. 778+50 to STA. 784+00	F.A. RTE.	SECTION	COUNTY	TOTAL SHEETS	SHEET NO.
		DRAWN - L. WEAVER	REVISED -			788	520-2-2	MADISON	173	38
	PLOT SCALE = $SCALE$	CHECKED - A. FREY	REVISED -					CONTRACT NO. 76633		
	PLOT DATE = 02/02/2009	DATE - 02/06/2009	REVISED -		SCALE: SHEET NO. 3 OF 19 SHEETS STA. 778+50 TO STA. 784+00	FED. ROAD DIST. NO.	ILLINOIS	FED. AID PROJECT		