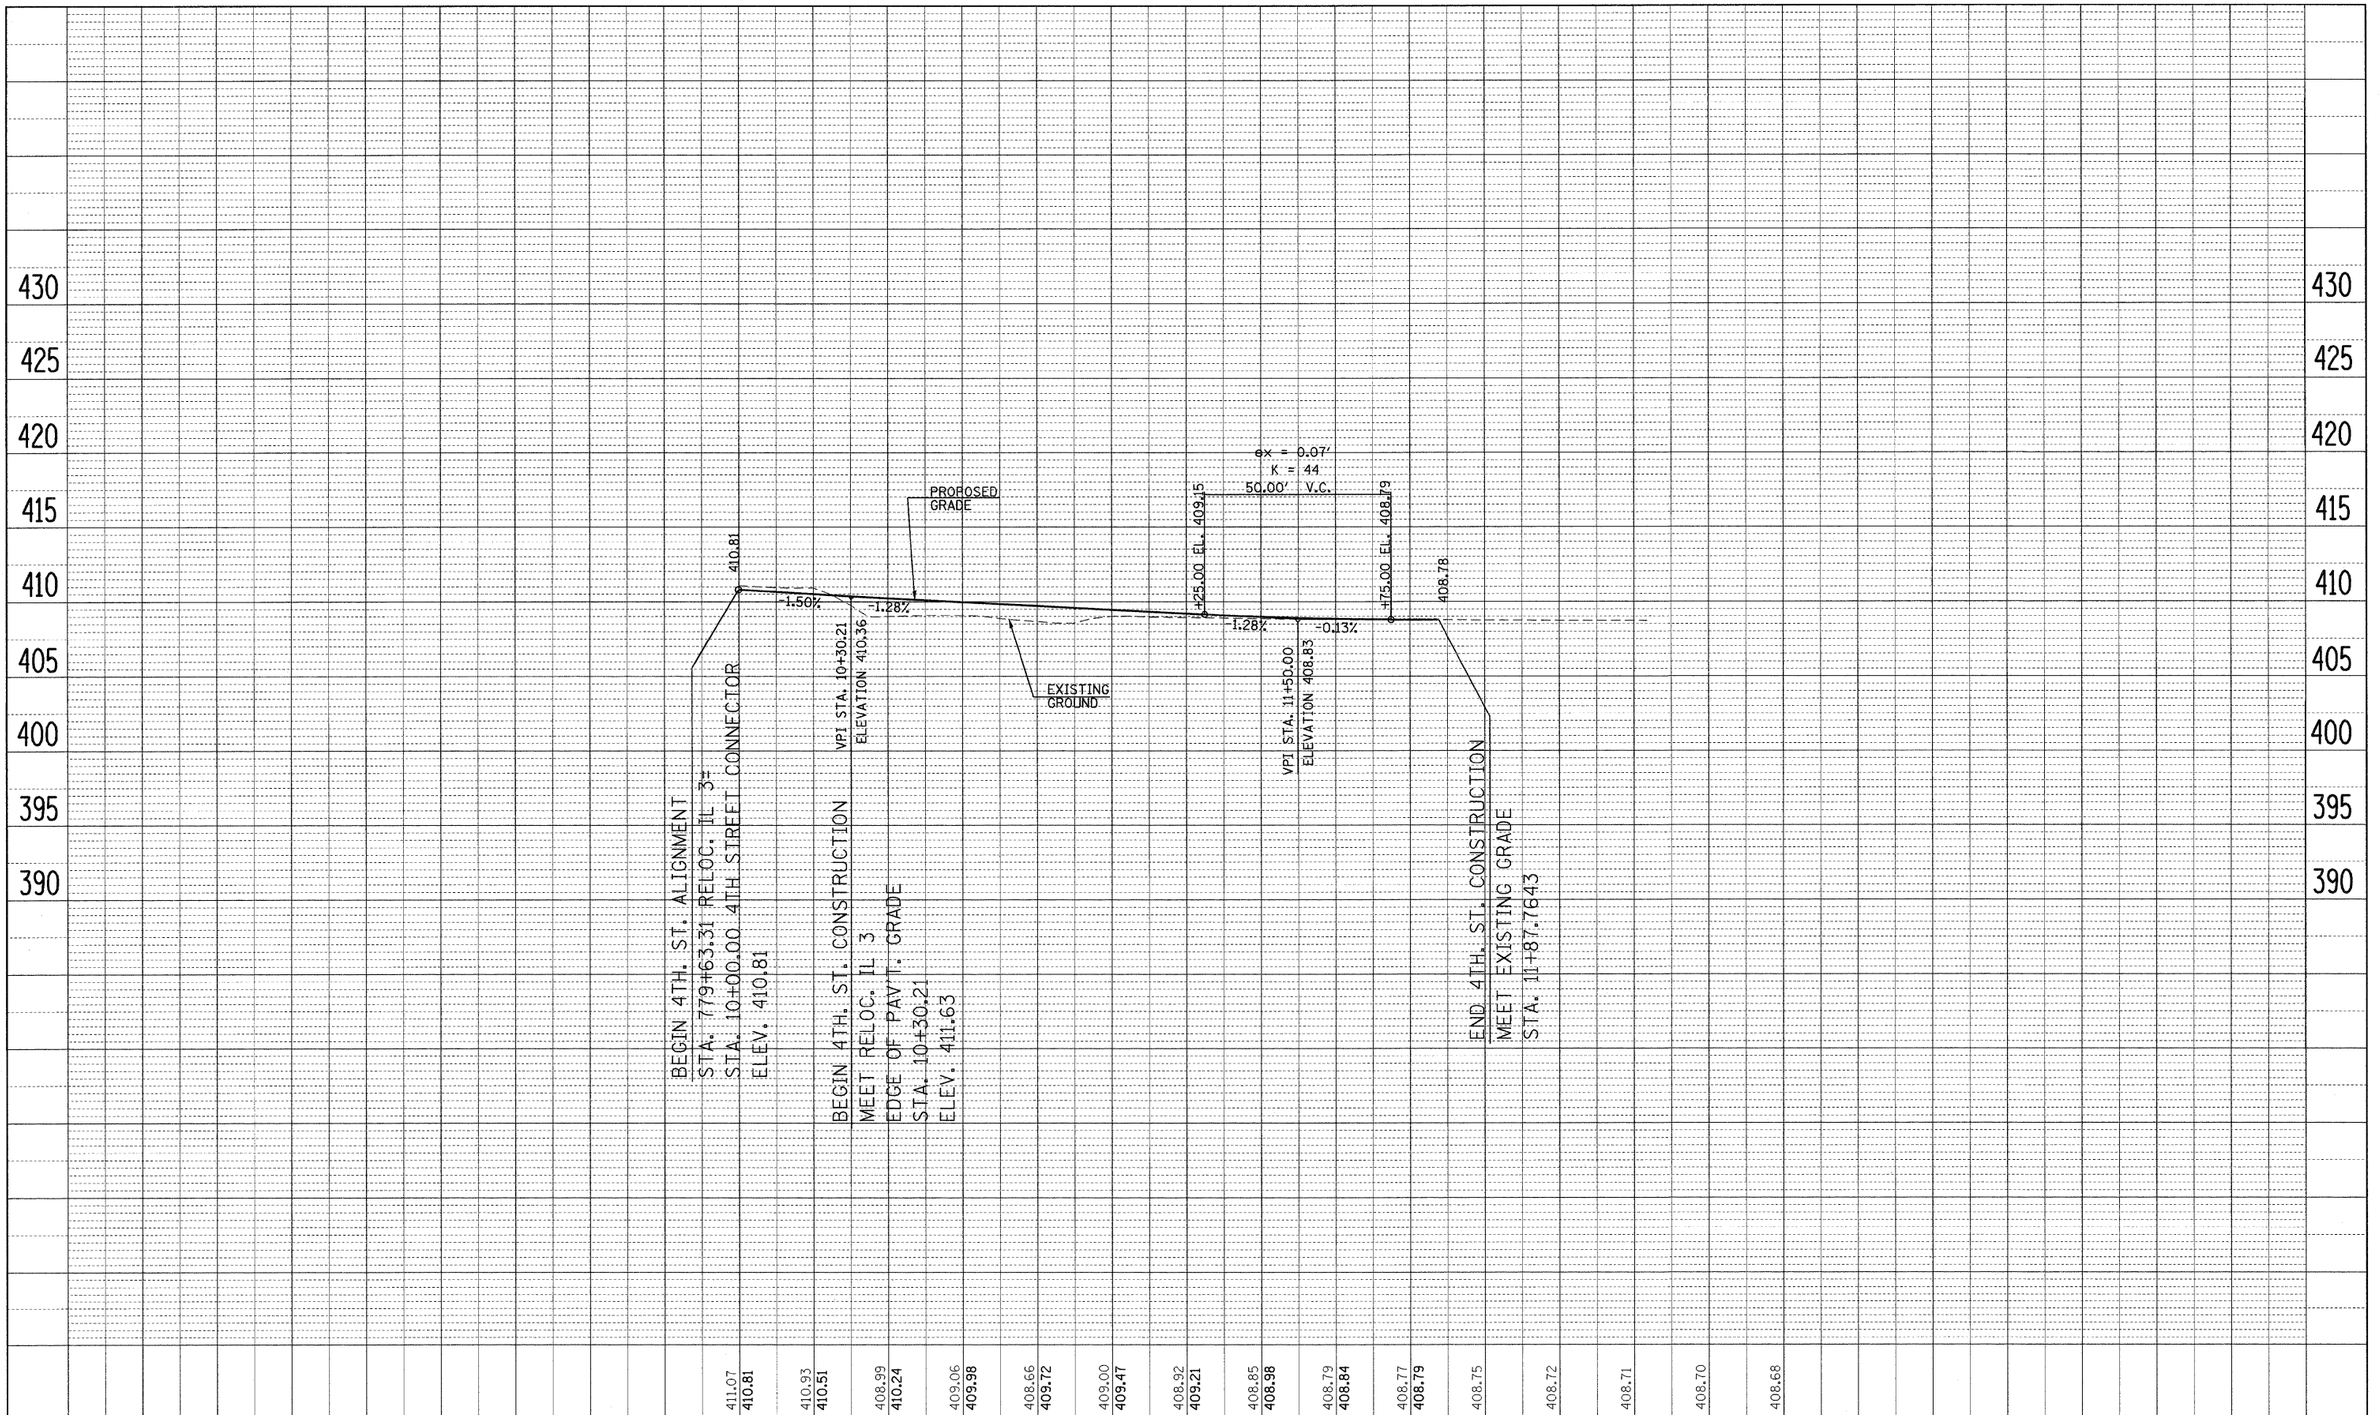

PLAN
NOTE BOOK NO.
SURVEYED
PLOTTED
ALIGNMENT CHECKED
RT. OF WAY CHECKED
CADD FILE NAME
BY
DATE

PROFILE
NOTE BOOK NO.
SURVEYED
PLOTTED
GRADES CHECKED
B.M. NOTED
STRUCTURE NOTATNS CHKD
BY
DATE

FILE NAME = r3npr151_new.dgn	USER NAME weaverlg	DESIGNED - L. WEAVER	REVISED -	STATE OF ILLINOIS DEPARTMENT OF TRANSPORTATION	PROFILE – 4TH STREET CONNECTOR	F.A. RTE. 788	SECTION 520-2-2	COUNTY MADISON	TOTAL SHEETS 173	SHEET NO. 40
		DRAWN - L. WEAVER	REVISED -					CONTRACT NO. 76633		
	PLOT SCALE = $SCALE$	CHECKED - A. FREY	REVISED -							
	PLOT DATE = 02/02/2009	DATE - 02/06/2009	REVISED -		SCALE: SHEET NO. 5 OF 19 SHEETS STA. 10+00 TO STA. 11+88	FED. ROAD DIST. NO.	ILLINOIS	FED. AID PROJECT		