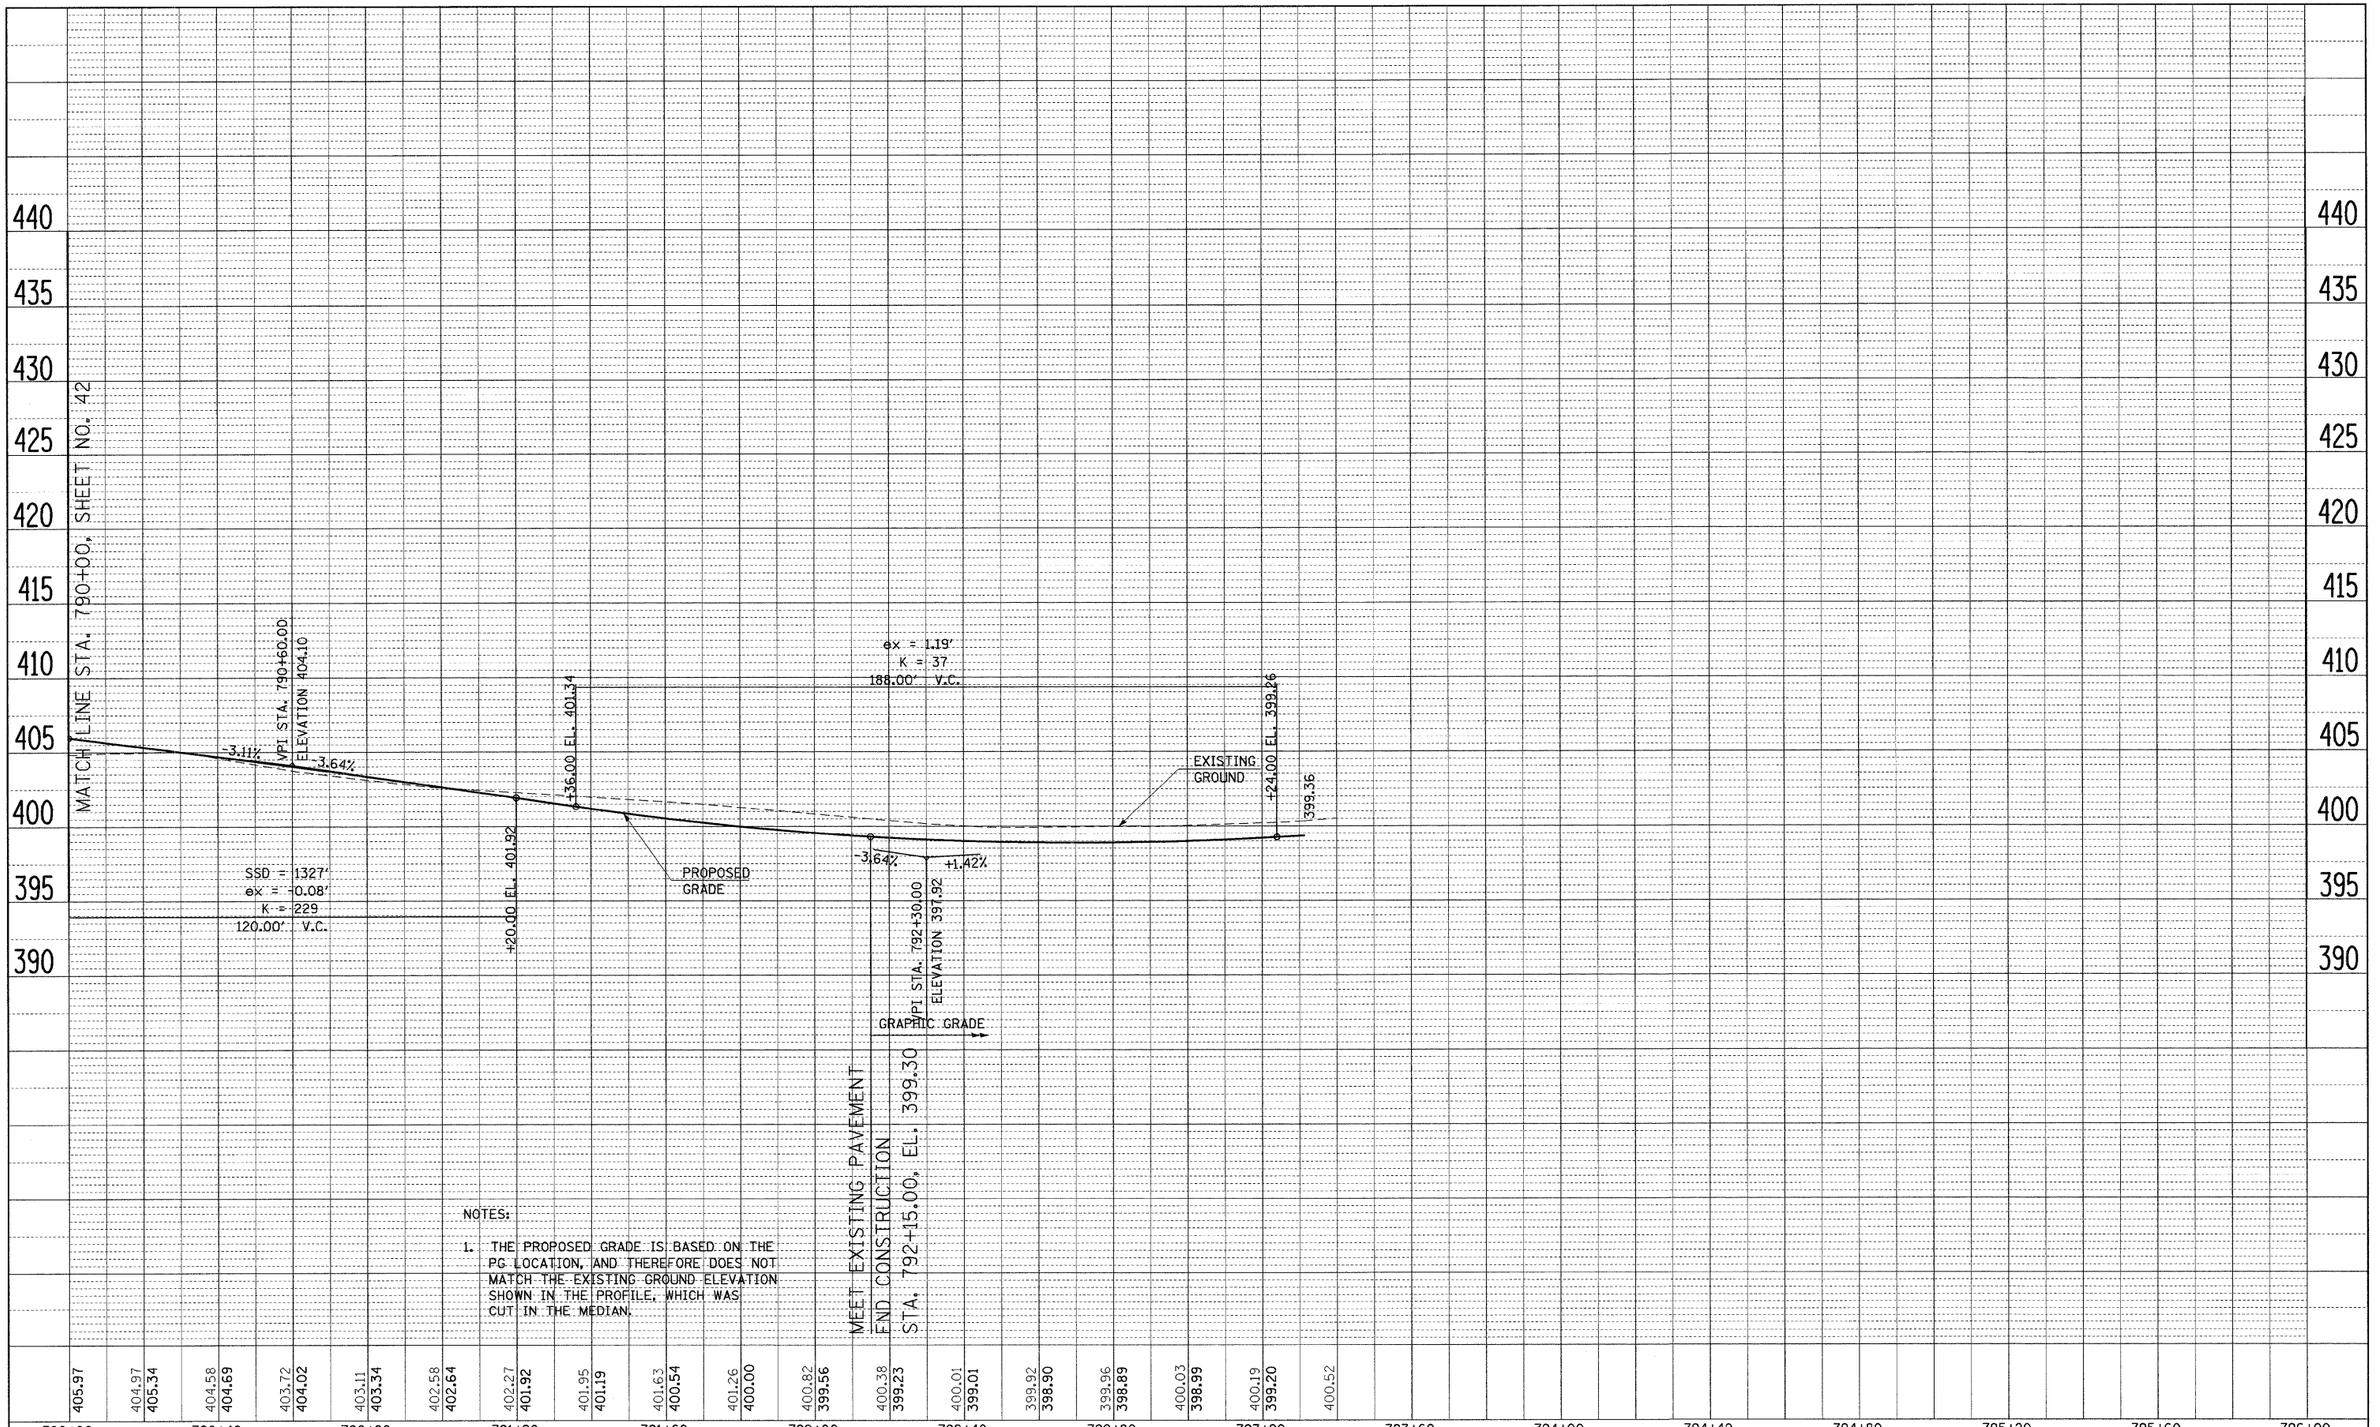

NOTES:

1. THE PROPOSED GRADE IS BASED ON THE PG LOCATION, AND THEREFORE DOES NOT MATCH THE EXISTING GROUND ELEVATION SHOWN IN THE PROFILE, WHICH WAS CUT IN THE MEDIAN.

PLAN — SURVEYED / PLOTTED / DRAWN / CHECKED / ALIGNMENT CHECKED / RT. OF WAY CHECKED / CADD FILE NAME / NOTE BOOK / NO. / DATE / BY

P" FILE — SURVEYED / PLOTTED / DRAWN / CHECKED / ALIGNMENT CHECKED / STRUCTURE NOTATNS CHKD / NOTE BOOK / NO. / DATE / BY

FILE NAME = r3npr104_new.dgn	USER NAME weaverlg	DESIGNED - L. WEAVER	REVISED -
		DRAWN - L. WEAVER	REVISED -
	PLOT SCALE = $SCALE$	CHECKED - A. FREY	REVISED -
	PLOT DATE = 02/02/2009	DATE - 02/06/2009	REVISED -

STATE OF ILLINOIS
DEPARTMENT OF TRANSPORTATION

PROFILE – RELOC. IL 3

SCALE: | SHEET NO. 9 OF 19 SHEETS | STA. 790+00 | TO STA. 792+15

F.A. RTE.	SECTION	COUNTY	TOTAL SHEETS	SHEET NO.
788	520-2-2	MADISON	173	44
		CONTRACT NO. 76633		
FED. ROAD DIST. NO.	ILLINOIS	FED. AID PROJECT		