PLAN

BY	DATE
SURVEYED	
PLOTTED	
GRADES CHECKED	
ALIGNMENT CHECKED	
R/W CHECKED	
CADD FILE NAME	
NOTE BOOK	
NO.	

PROFILE

BY	DATE
SURVEYED	
PLOTTED	
GRADES CHECKED	
ALIGNMENT CHECKED	
R/W CHECKED	
STRUCTURE NO(TAYNS CHKD	
NOTE BOOK	
NO.	

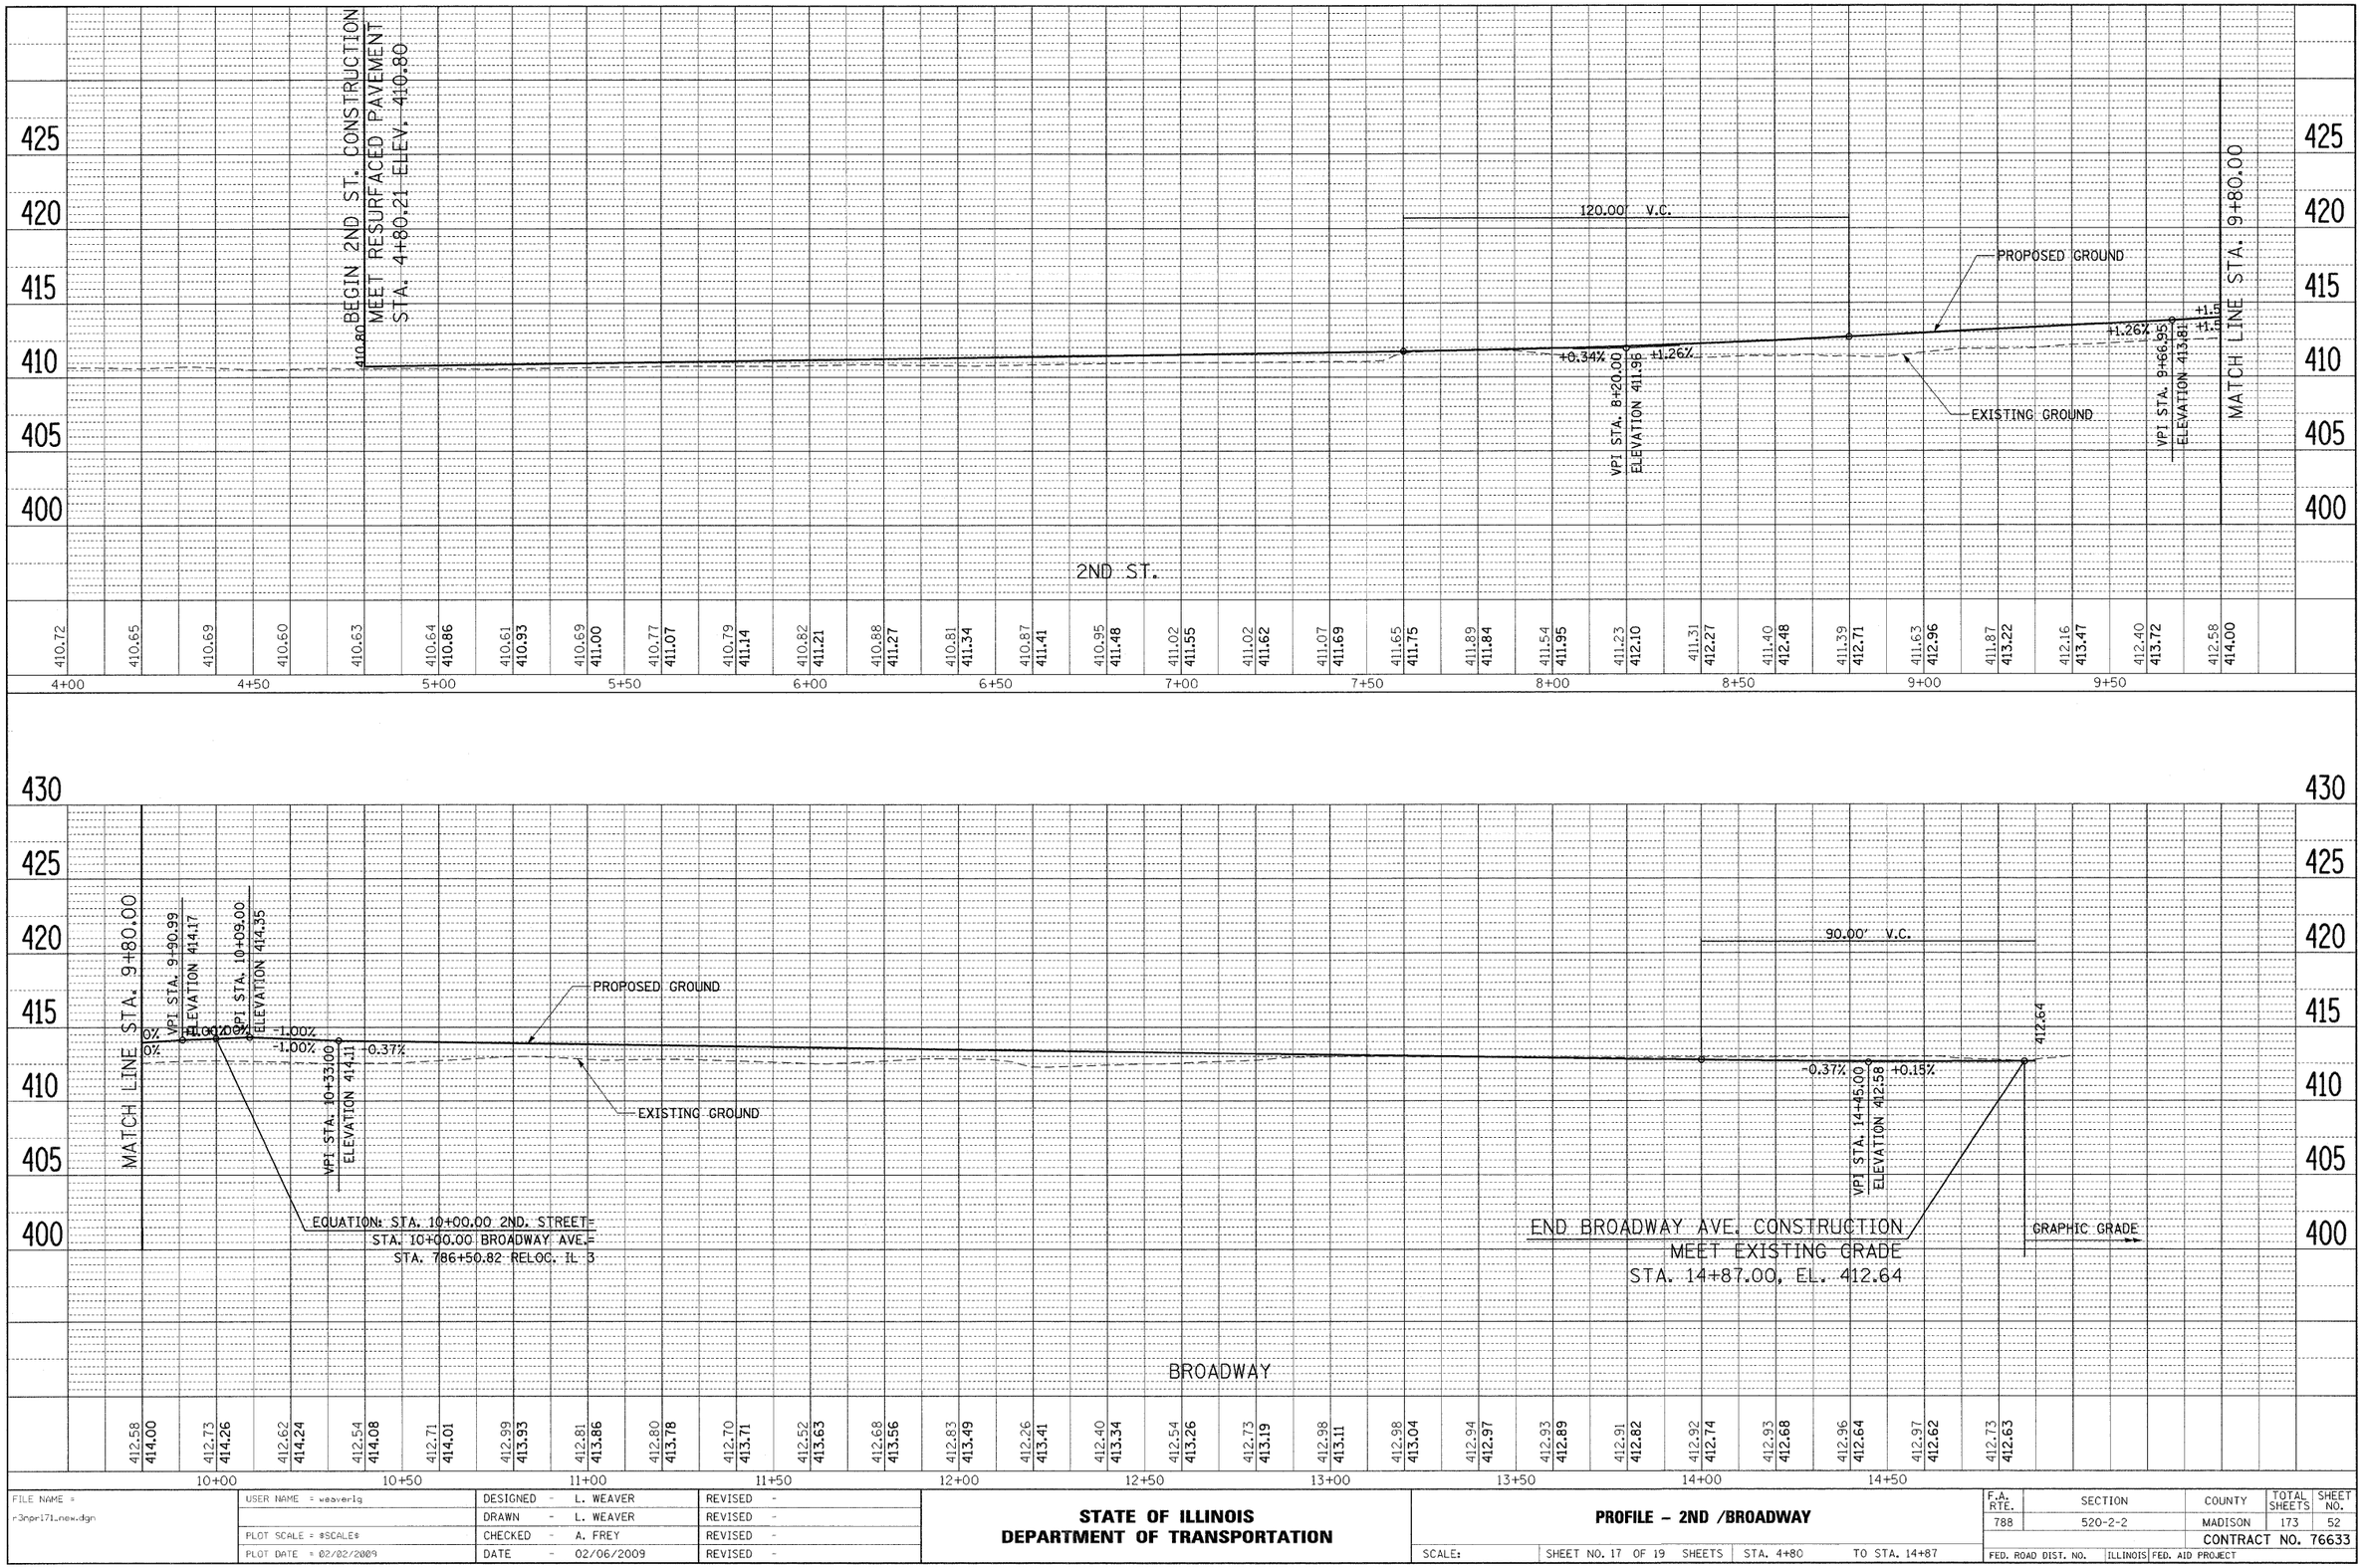

FILE NAME =	USER NAME = weaverlg	DESIGNED - L. WEAVER	REVISED -
r3npr171_new.dgn		DRAWN - L. WEAVER	REVISED -
	PLOT SCALE = $SCALE$	CHECKED - A. FREY	REVISED -
	PLOT DATE = 02/02/2009	DATE - 02/06/2009	REVISED -

STATE OF ILLINOIS
DEPARTMENT OF TRANSPORTATION

PROFILE – 2ND /BROADWAY

SCALE: | SHEET NO. 17 OF 19 SHEETS | STA. 4+80 | TO STA. 14+87

F.A. RTE.	SECTION	COUNTY	TOTAL SHEETS	SHEET NO.
788	520-2-2	MADISON	173	52
		CONTRACT NO. 76633		
FED. ROAD DIST. NO.	ILLINOIS	FED. AID PROJECT		