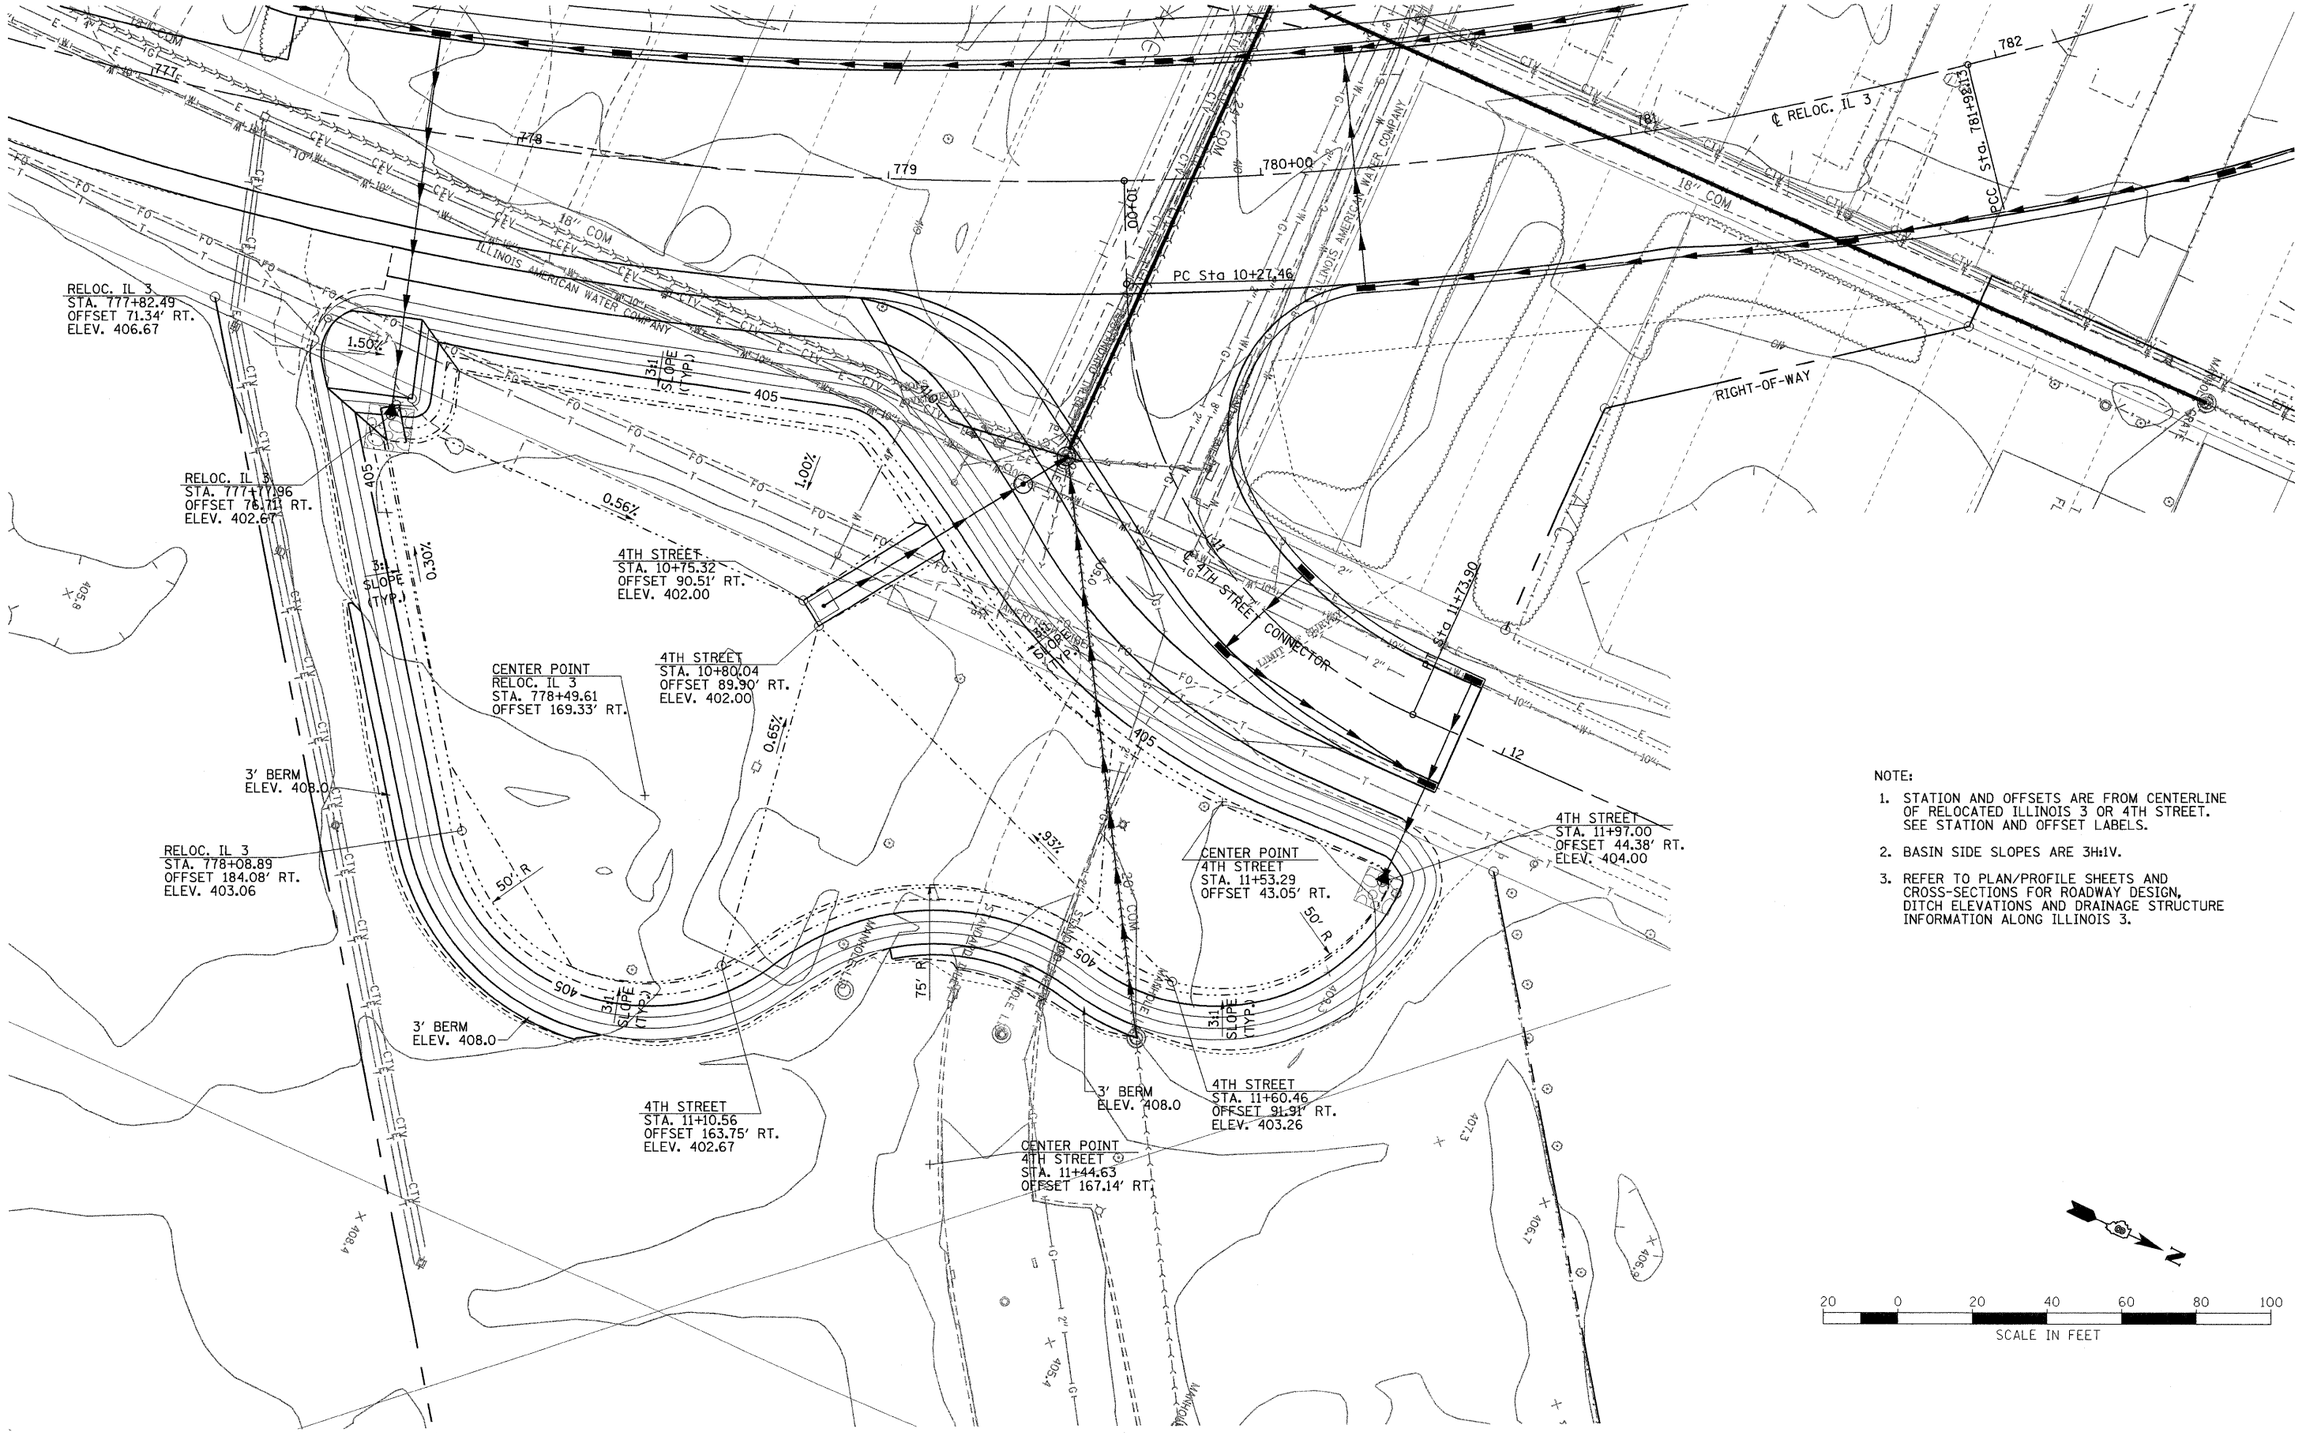

NOTE:

1. STATION AND OFFSETS ARE FROM CENTERLINE OF RELOCATED ILLINOIS 3 OR 4TH STREET. SEE STATION AND OFFSET LABELS.
2. BASIN SIDE SLOPES ARE 3H:1V.
3. REFER TO PLAN/PROFILE SHEETS AND CROSS-SECTIONS FOR ROADWAY DESIGN, DITCH ELEVATIONS AND DRAINAGE STRUCTURE INFORMATION ALONG ILLINOIS 3.

FILE NAME = r3ngrI-3_new.dgn	USER NAME = weaverlg	DESIGNED - L. WEAVER	REVISED -	STATE OF ILLINOIS DEPARTMENT OF TRANSPORTATION	POND GRADING DETAIL DRAINAGE BASIN I-3	F.A. RTE. 788	SECTION 520-2-2	COUNTY MADISON	TOTAL SHEETS 173 / SHEET NO. 80
		DRAWN - L. WEAVER	REVISED -					CONTRACT NO. 76633	
	PLOT SCALE = $SCALE$	CHECKED - A. FREY	REVISED -						
	PLOT DATE = 02/02/2009	DATE - 02/06/2009	REVISED -		SCALE: SHEET NO. 1 OF 1 SHEETS STA. TO STA.	FED. ROAD DIST. NO.	ILLINOIS	FED. AID PROJECT	