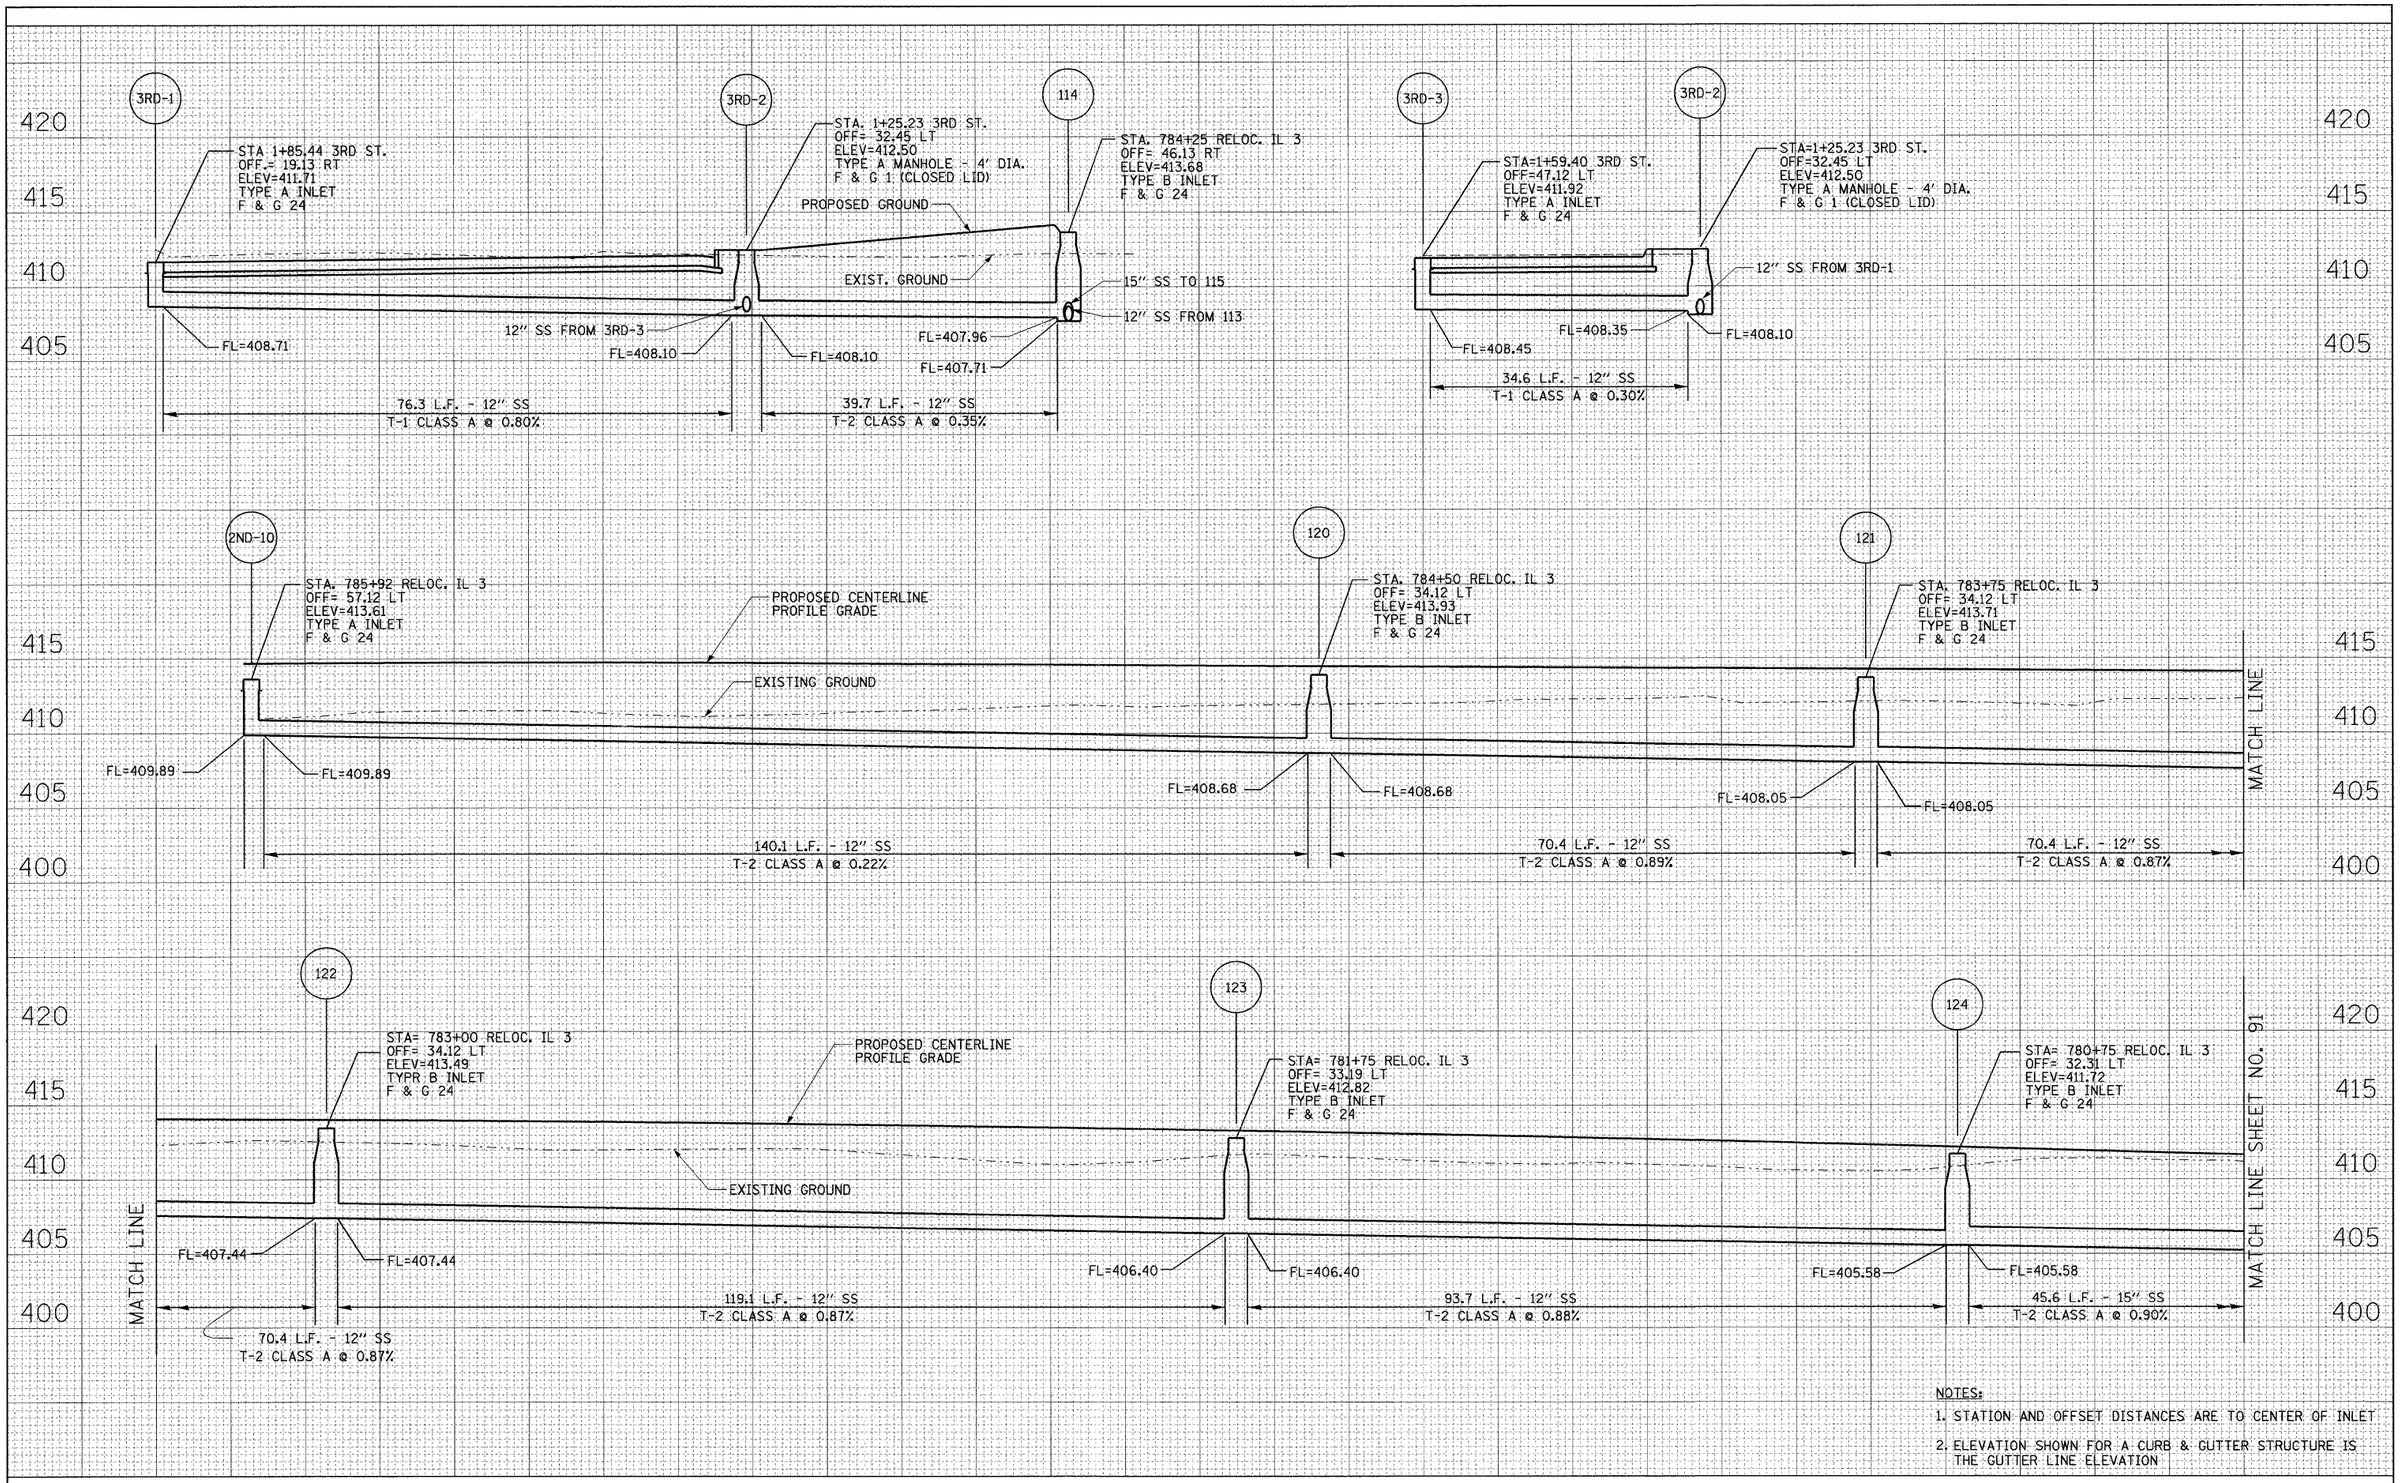

NOTES:

1. STATION AND OFFSET DISTANCES ARE TO CENTER OF INLET
2. ELEVATION SHOWN FOR A CURB & GUTTER STRUCTURE IS THE GUTTER LINE ELEVATION

FILE NAME = venice_rt3_stm_p01.dgn	USER NAME = weaverlg	DESIGNED - A. FREY	REVISED -	STATE OF ILLINOIS DEPARTMENT OF TRANSPORTATION	DRAINAGE PROFILES – RELOCATED IL 3	F.A. RTE.	SECTION	COUNTY	TOTAL SHEETS	SHEET NO.
		DRAWN - A. FREY	REVISED -			788	520-2-2	MADISON	173	90
	PLOT SCALE = $SCALE$	CHECKED - L. WEAVER	REVISED -					CONTRACT NO. 76633		
	PLOT DATE = 02/02/2009	DATE - 02/06/2009	REVISED -		SCALE: SHEET NO. 10 OF 21 SHEETS STA. TO STA.	FED. ROAD DIST. NO.	ILLINOIS	FED. AID PROJECT		

FINAL SURVEY	BY	DATE
SURVEYED		
PLOTTED		
TEMPLATE		
AREAS		
AREAS CHECKED		
NOTE BOOK NO.		

ORIGINAL SURVEY	BY	DATE
SURVEYED		
PLOTTED		
TEMPLATE		
AREAS		
AREAS CHECKED		
NOTE BOOK NO.		