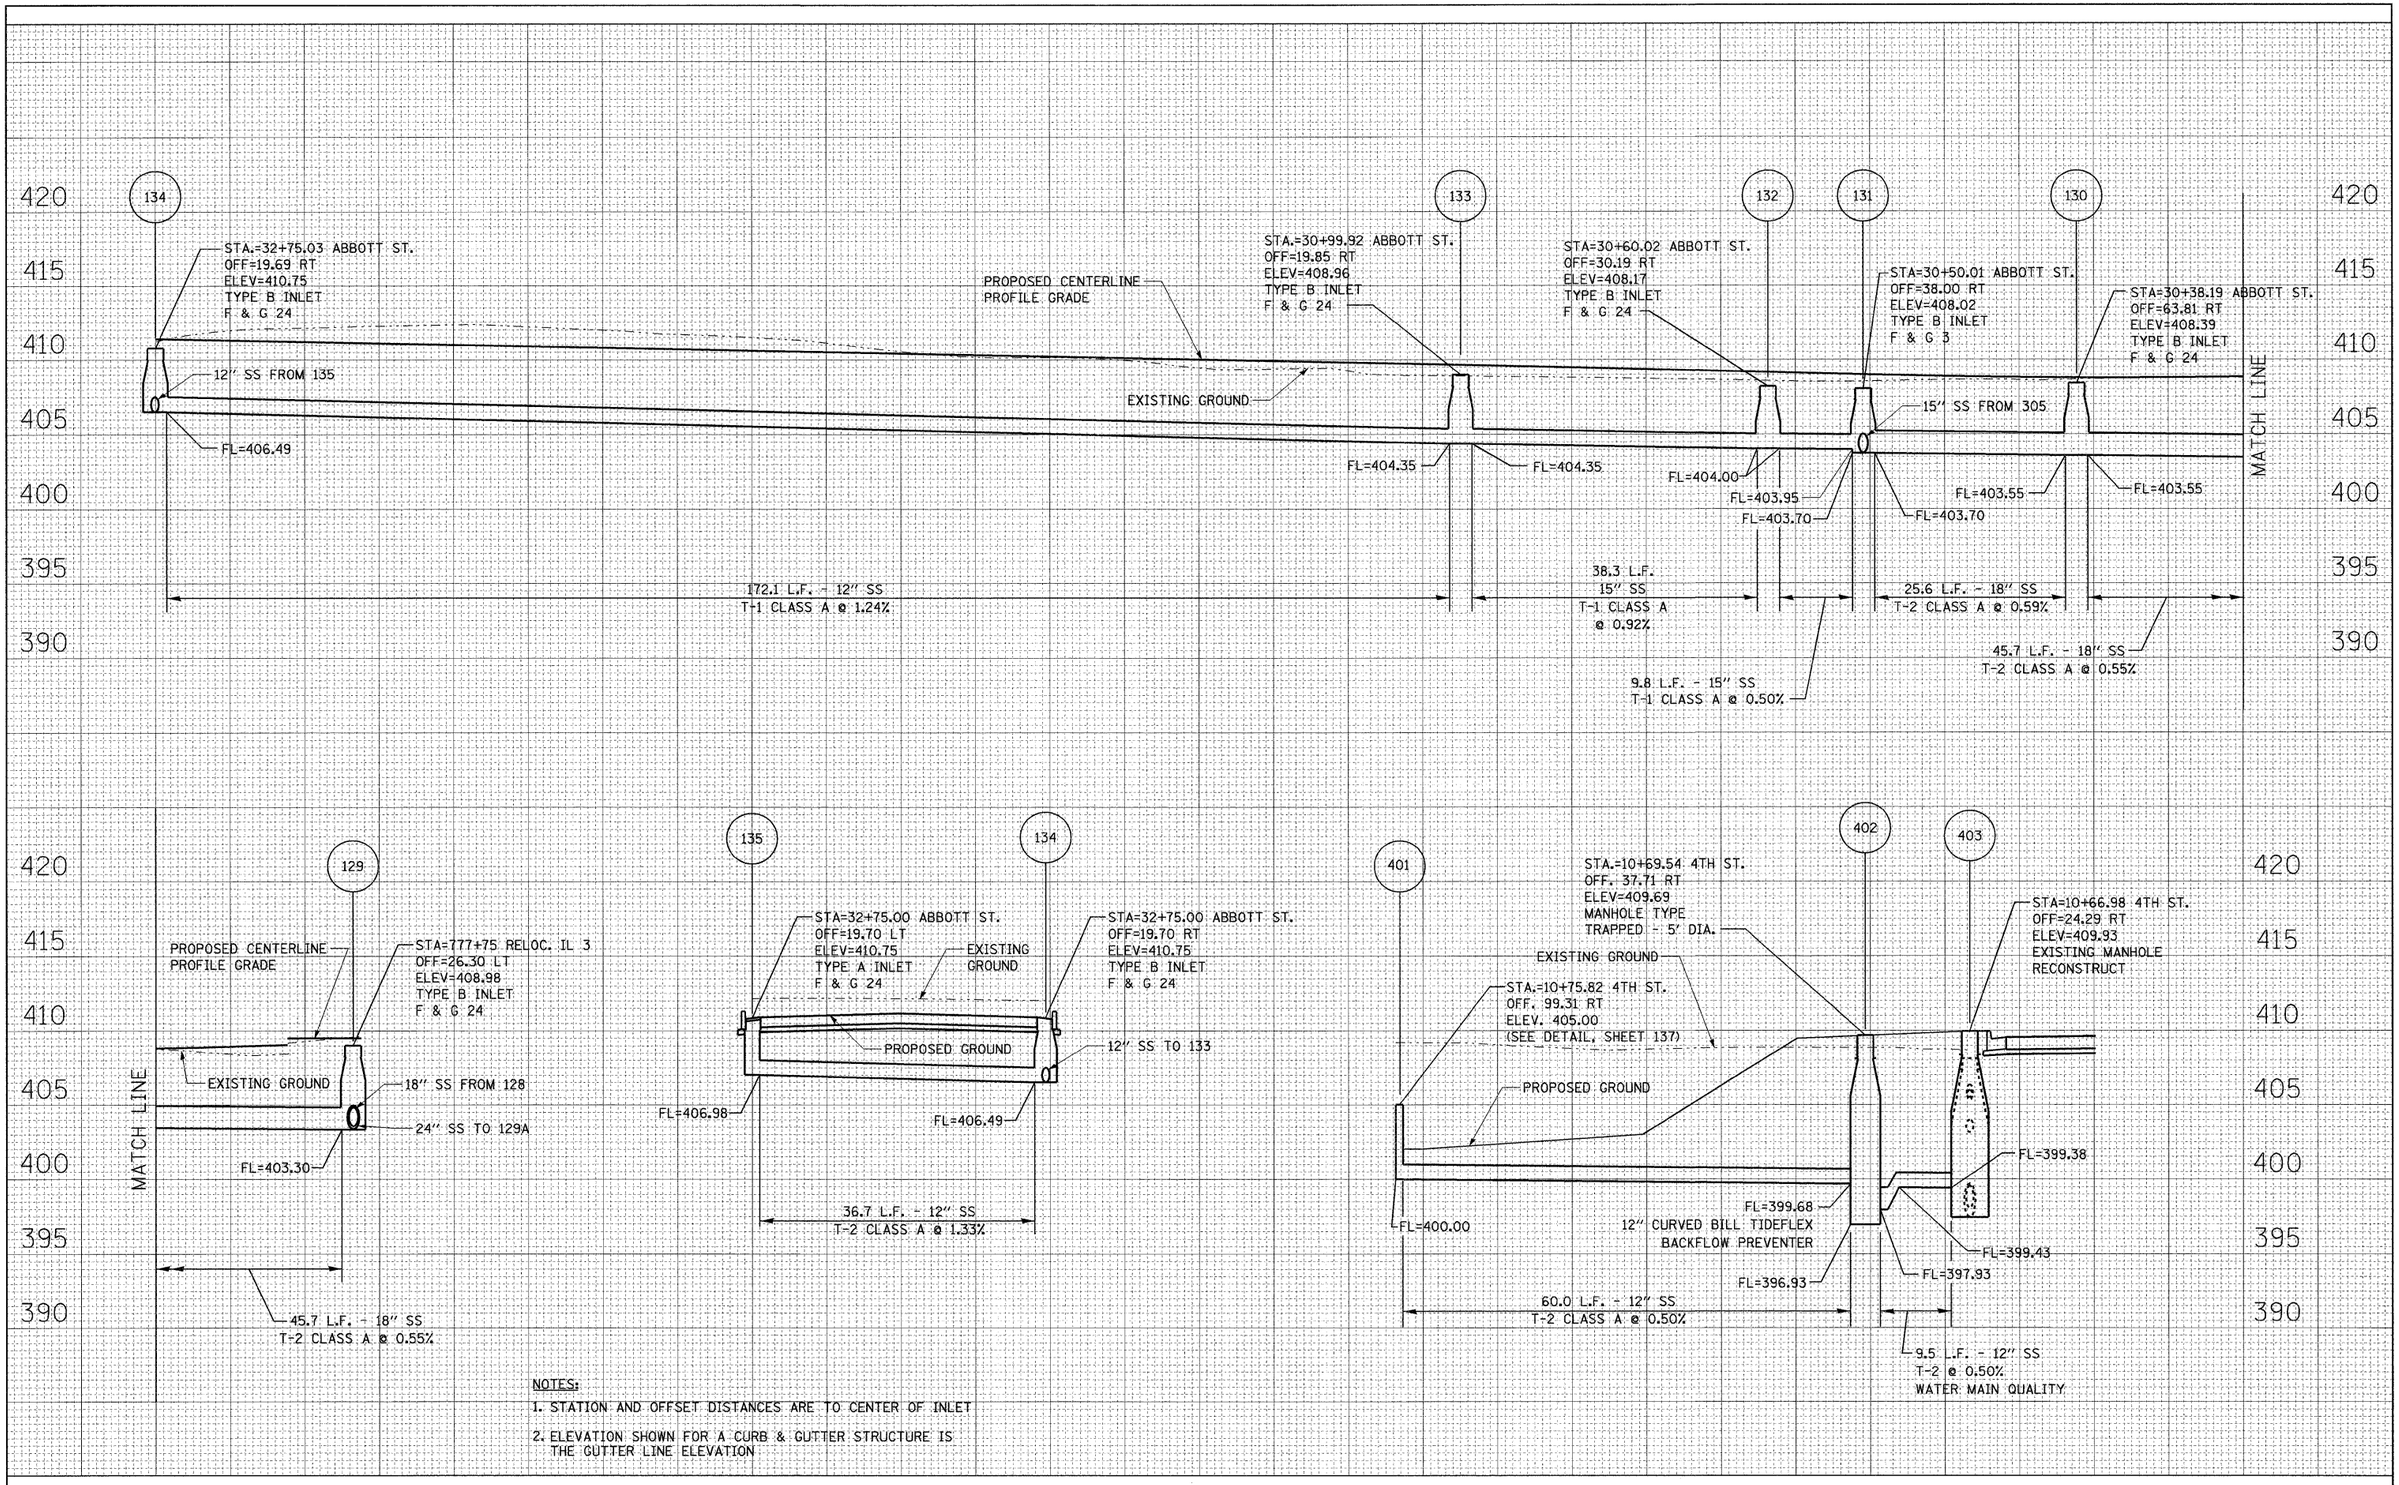

NOTES:

1. STATION AND OFFSET DISTANCES ARE TO CENTER OF INLET
2. ELEVATION SHOWN FOR A CURB & GUTTER STRUCTURE IS THE GUTTER LINE ELEVATION

FILE NAME = venice_rt3_stm_p02a.dgn	USER NAME = weaverlg	DESIGNED - A. FREY	REVISED -	STATE OF ILLINOIS DEPARTMENT OF TRANSPORTATION	DRAINAGE PROFILES – RELOCATED IL 3	F.A. RTE. 788	SECTION 520-2-2	COUNTY MADISON	TOTAL SHEETS 173 / SHEET NO. 94
		DRAWN - A. FREY	REVISED -					CONTRACT NO. 76633	
	PLOT SCALE = $SCALE$	CHECKED - L. WEAVER	REVISED -						
	PLOT DATE = 02/02/2009	DATE - 02/06/2009	REVISED -		SCALE: SHEET NO. 14 OF 21 SHEETS STA. TO STA.	FED. ROAD DIST. NO.	ILLINOIS	FED. AID PROJECT	