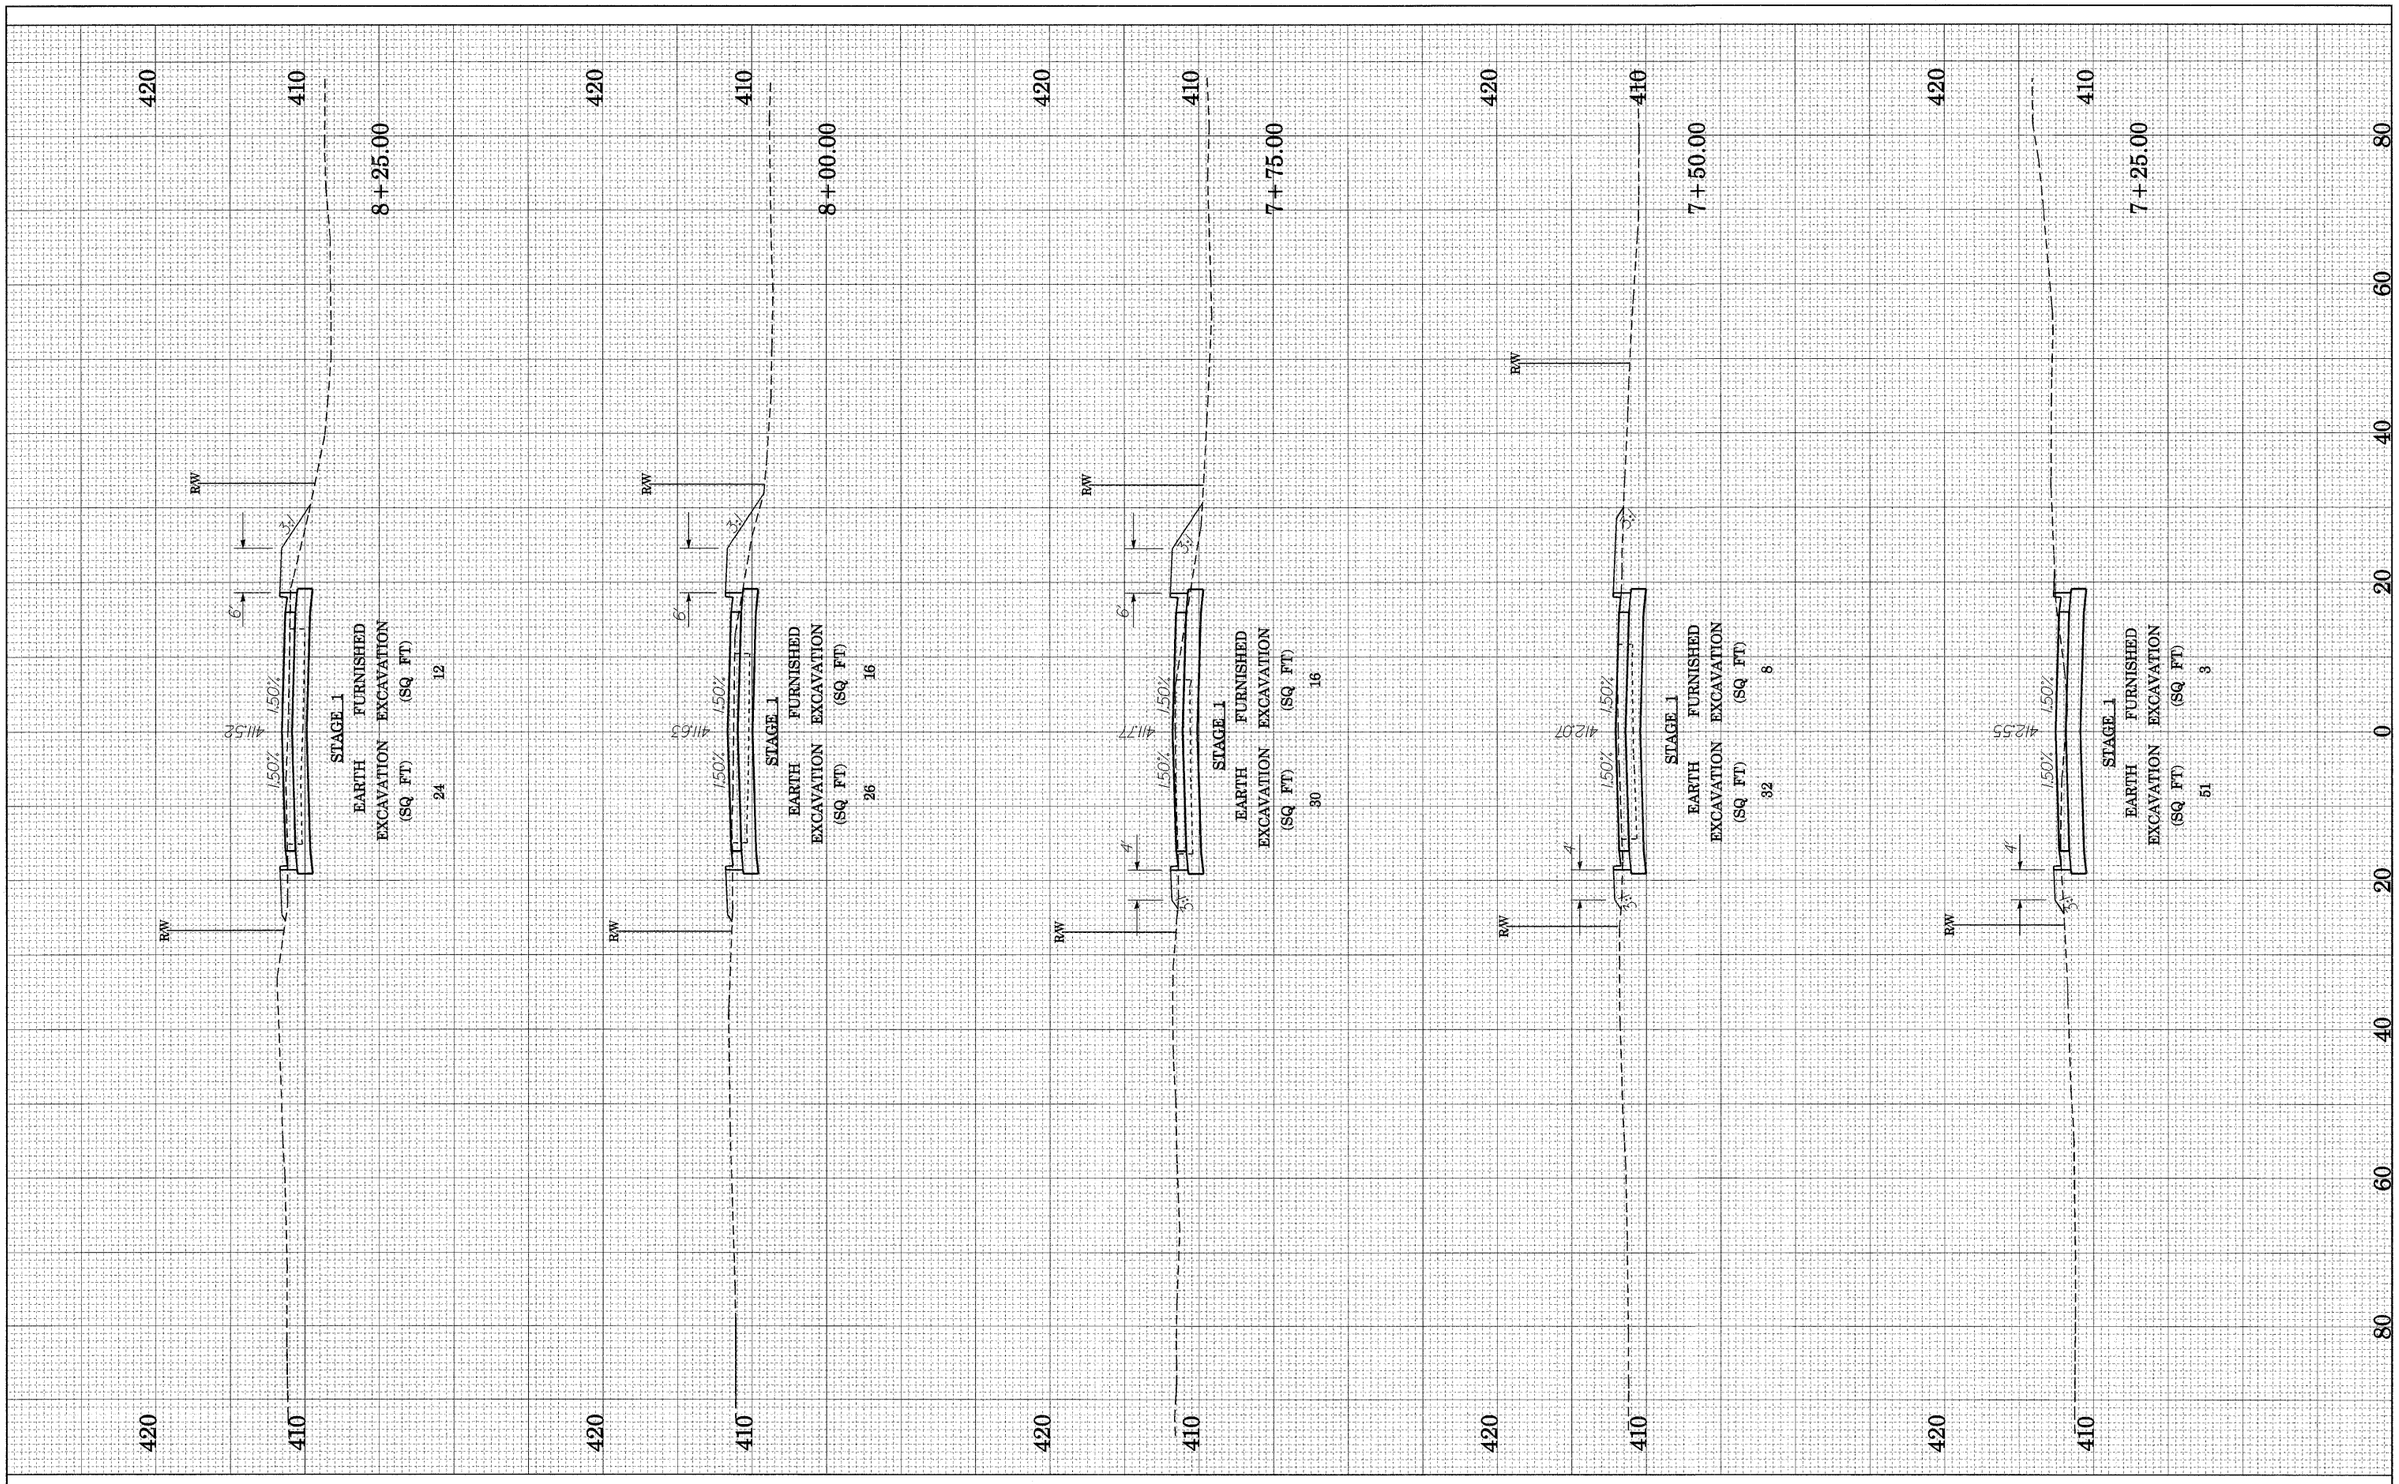

FINAL SURVEY	BY	DATE
SURVEYED		
PLOTTED		
TEMPLATE		
AREAS		
AREAS CHECKED		
NOTE BOOK NO.		

ORIGINAL SURVEY	BY	DATE
SURVEYED		
PLOTTED		
TEMPLATE		
AREAS		
AREAS CHECKED		
NOTE BOOK NO.		

FILE NAME = hampdenxs003.dgn	USER NAME = weaverlg	DESIGNED - D. BOWEN	REVISED -
		DRAWN - D. BOWEN	REVISED -
	PLOT SCALE = $SCALE$	CHECKED - A. FREY	REVISED -
	PLOT DATE = 02/22/2009	DATE - 02/06/2009	REVISED -

STATE OF ILLINOIS
DEPARTMENT OF TRANSPORTATION

CROSS SECTIONS – HAMPDEN STREET

SCALE: | SHEET NO. 34 OF 36 SHEETS | STA. 7+25 | TO STA. 8+25

F.A. RTE.	SECTION	COUNTY	TOTAL SHEETS	SHEET NO.
788	520-2-2	MADISON	173	171
		CONTRACT NO. 76633		
FED. ROAD DIST. NO.	ILLINOIS	FED. AID PROJECT		