F.A.P. RTE.	SECTION	COUNTY	TOTAL SHEETS	SHEET NO.
	60-15-1, 60-15HB-1	MADISON	238	207
STA.	TO STA.			
FED. ROAD DIST. NO.	ILLINOIS	FED. AID PROJECT		

CONTRACT NO. 76635

SCALE
HORIZONTAL: 1:50
VERTICAL: 1:25

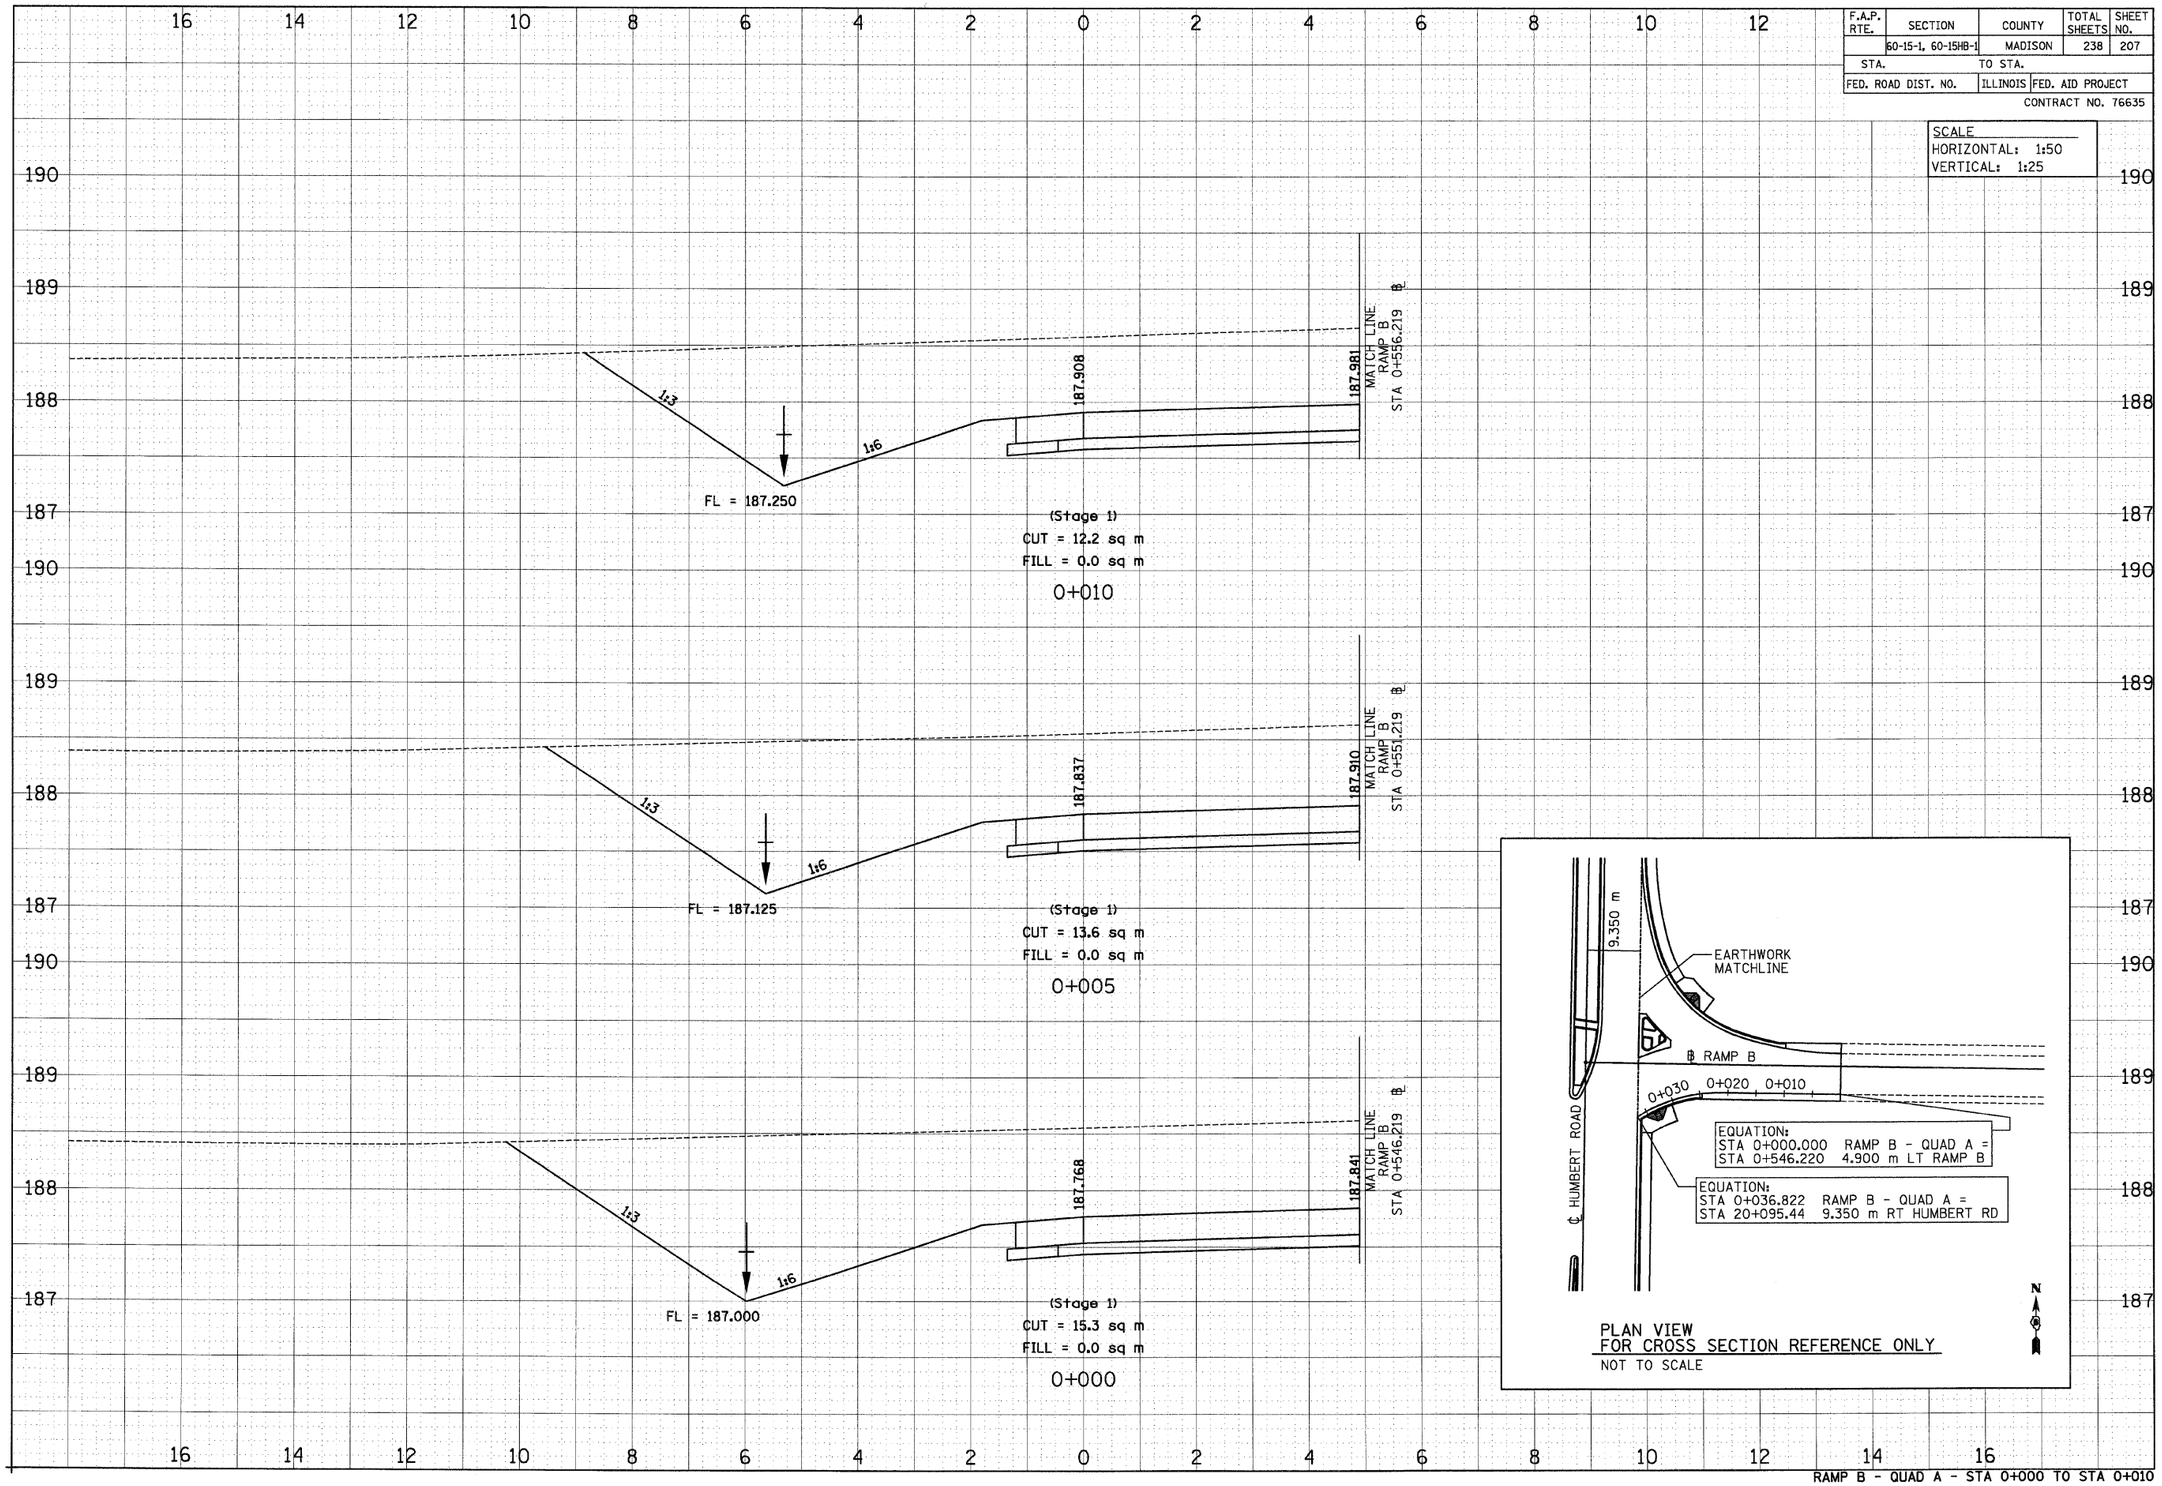

PLAN VIEW
FOR CROSS SECTION REFERENCE ONLY
NOT TO SCALE

RAMP B - QUAD A - STA 0+000 TO STA 0+010

ORIGINAL SURVEY	NOTE BOOK	NO.	BY	DATE
FINAL SURVEY	SURVEYED			
	PLOTTED			
	TERRAIN			
	AREAS			
	AREAS CHECKED			

p:\00files\00024\chumbert\crosssections\xs15brampb.dgn