| FAI ROUTE | SECTION | COUNTY | TOTAL SHEETS | SHEET NO |
|---|---|---|---|---|
| 70 | * | MADISON | 420 | 38 |
| STA. 478+20 | | TO STA. 482+50 | | |
| CONTRACT NO.: 76709 | | | | |
| * 60-10K-1, 60-10HB | | | | |

PLAN | SURVEYED | BY | DATE
PLOTTED
ALIGNMENT OBSERVED
NOTE BOOK | RT. OF WAY CHECKED
NO. | CADD FILE NAME

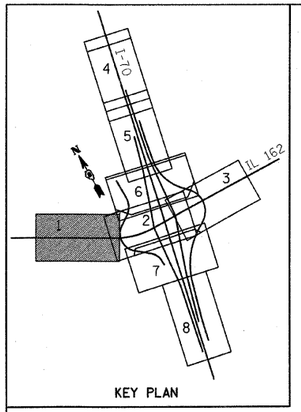

KEY PLAN

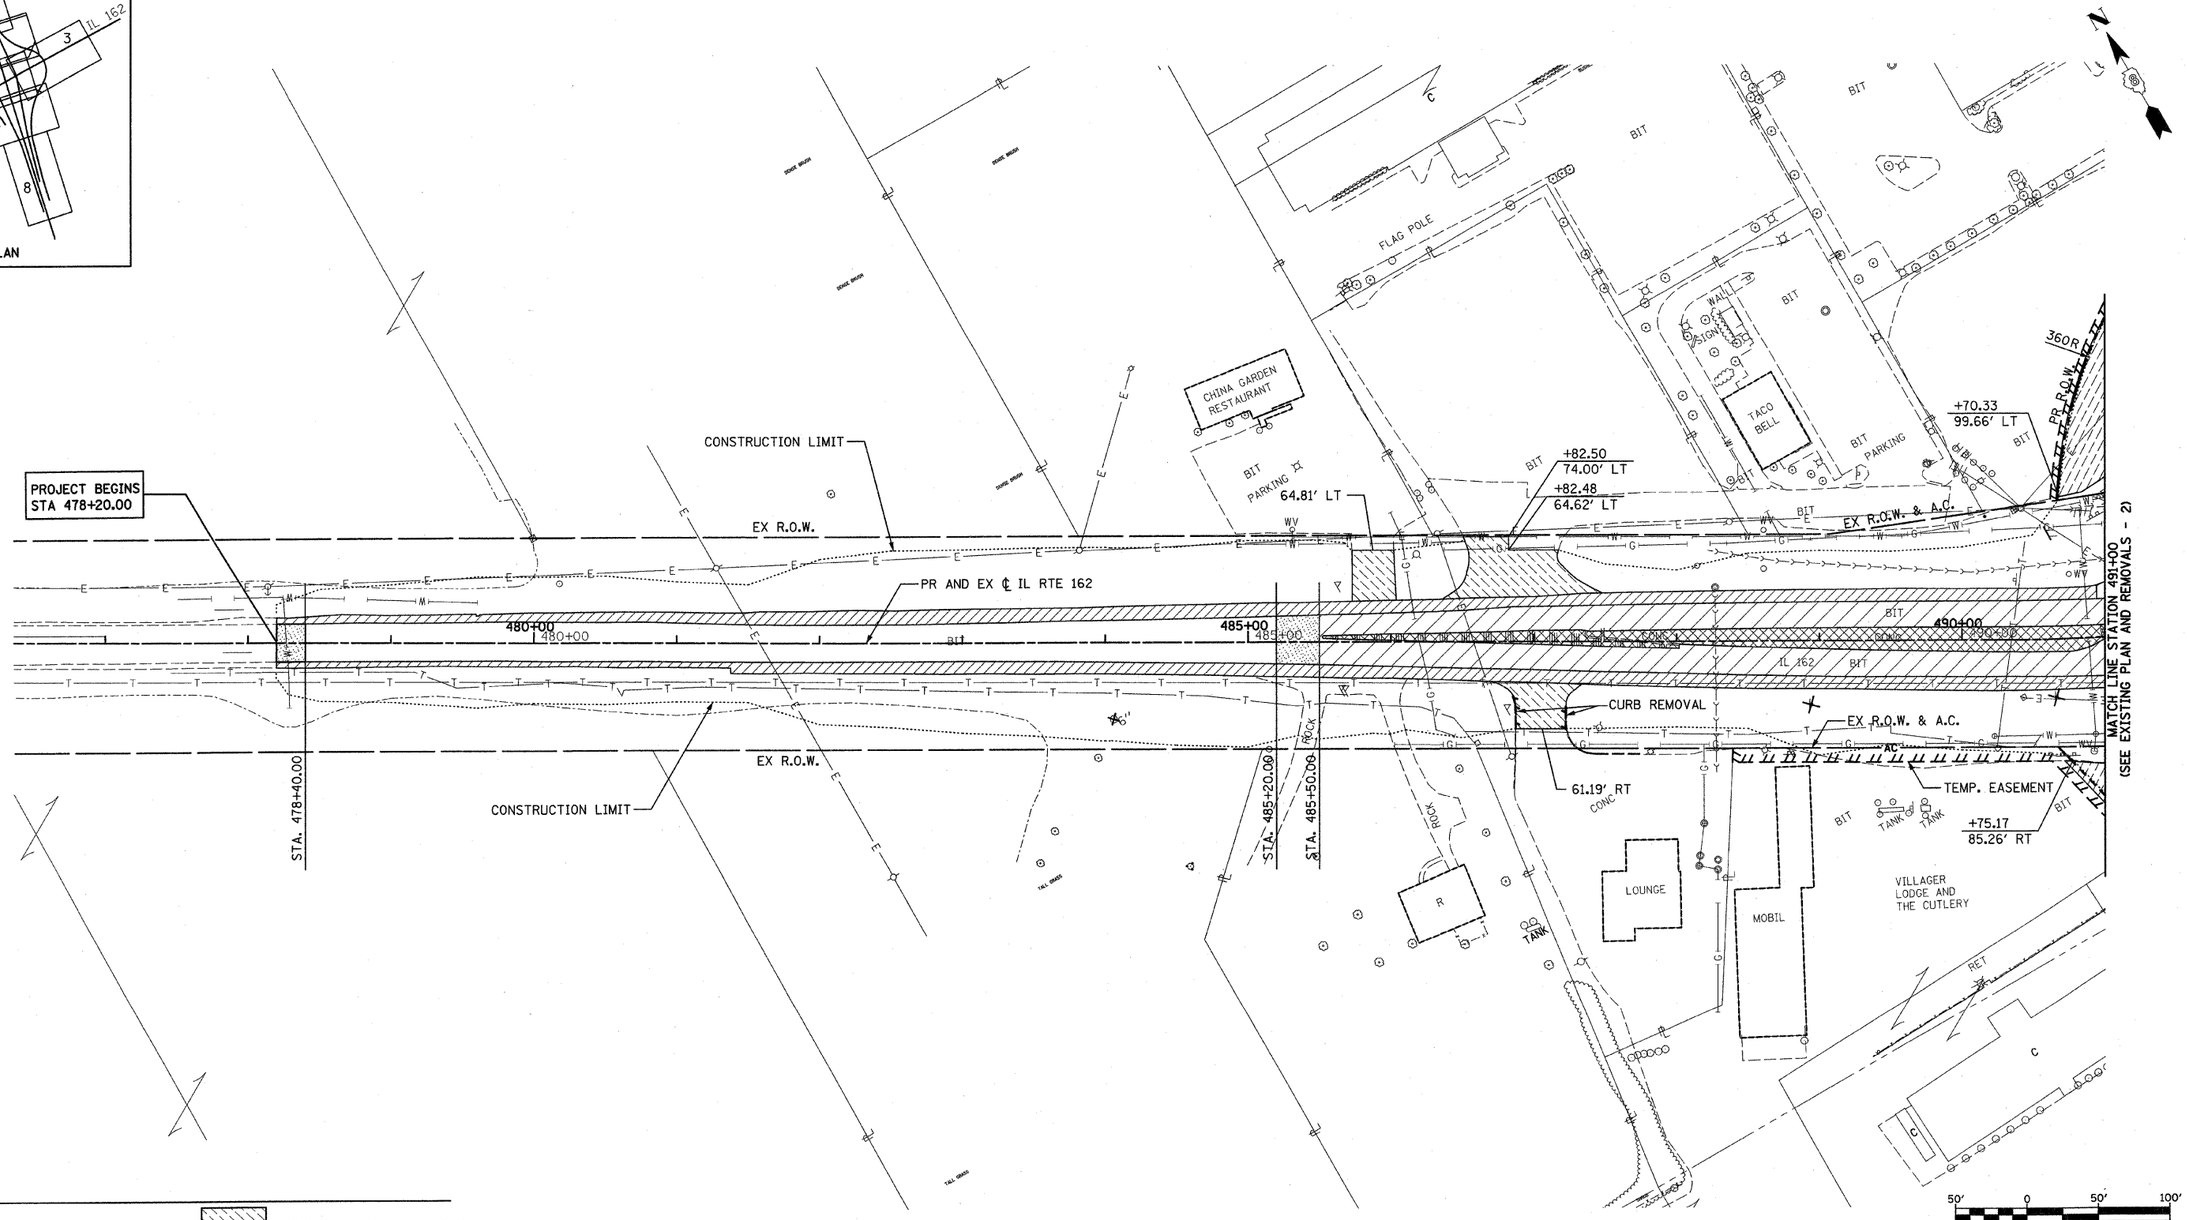


LEGEND

- PAVED SHOULDER REMOVAL
- MEDIAN REMOVAL
- PAVEMENT REMOVAL
- HOT-MIX ASPHALT SURFACE REMOVAL
- DRIVEWAY PAVEMENT REMOVAL
- TREE REMOVAL
- TREE TRUNK PROTECTION
- ITEM TO BE REMOVED
- DELINEATOR REMOVAL
- TRAFFIC SIGN REMOVAL

NOTES:

1. SEE DRAINAGE PLAN SHEETS FOR EXISTING PIPE, CULVERTS AND STRUCTURE REMOVALS.
2. DRIVEWAY STATION OFFSETS ARE MEASURED FROM THE PROPOSED CENTERLINE.

| REVISIONS | |
|---|---|
| NAME | DATE |
| | |
| | |
| | |
| | |
| | |
| | |
| | |

ILLINOIS DEPARTMENT OF TRANSPORTATION

# EXISTING PLAN AND REMOVALS -1

FAI ROUTE 70
SECTION 60-10K-1, 60-10HB
MADISON COUNTY

DRAWN BY: GRH

PLOT DATE: *DATE-TIME*

*DGN-SPEC*
*REF- 236crn01.dgn
*REF- 236crn02.dgn
*REF- 236crn03.dgn
*REF- 236sca01.dgn
*REF- 236sca02.dgn
*REF- 236sca03.dgn
*REF- keyplan ex r.dgn
*REF- pbord.dgn