FAI ROUTE	SECTION	COUNTY	TOTAL SHEETS	SHEET NO
70	•	MADISON	420	42
STA. 1331+50		TO STA. 1343+00		
CONTRACT NO.: 767609				

• 60-10K-1, 60-10HB

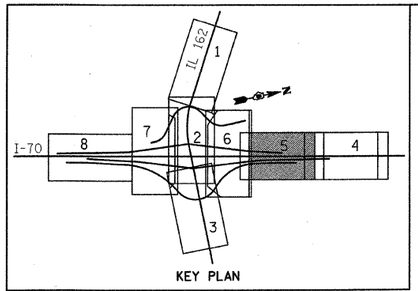

PLAN
NOTE BOOK
NO.
SURVEYED
PLOTTED
ALIGNMENT CHECKED
RT. OF WAY CHECKED
CADD FILE NAME
BY
DATE

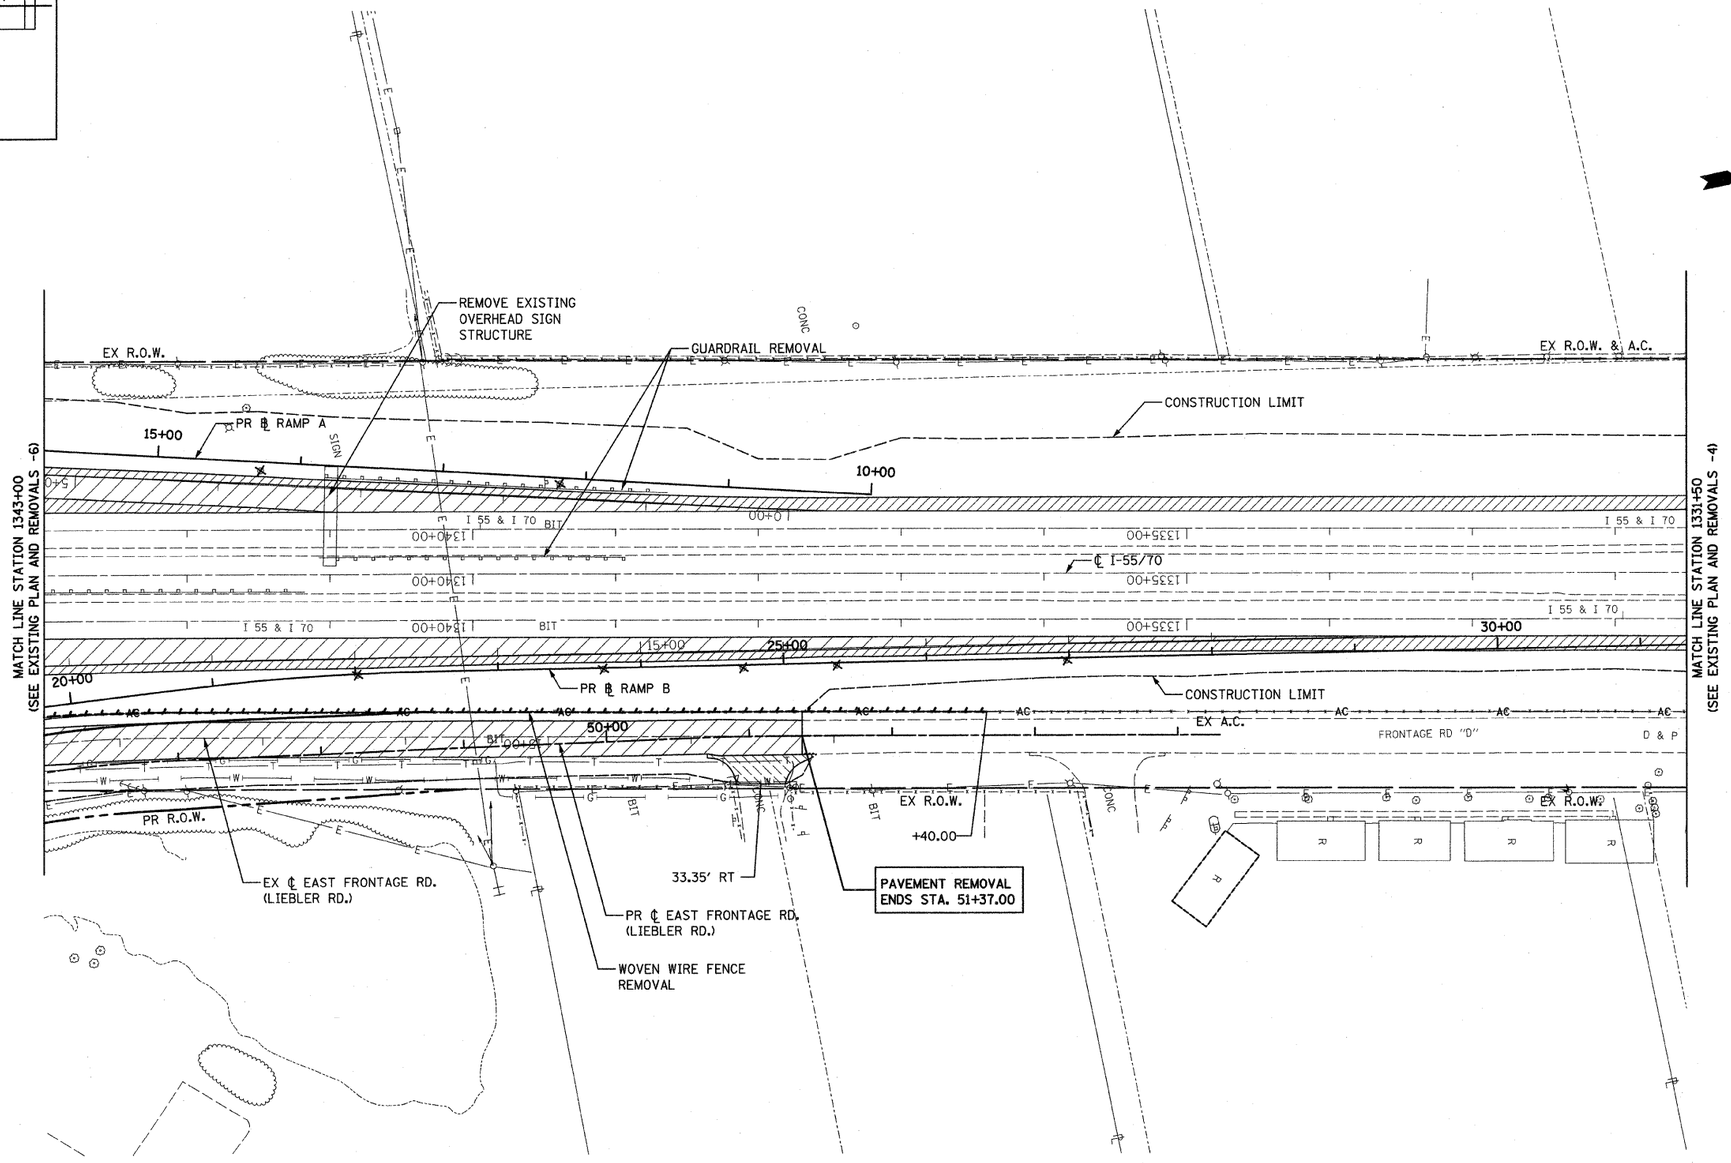

LEGEND

- PAVED SHOULDER REMOVAL
- MEDIAN REMOVAL
- PAVEMENT REMOVAL
- HOT-MIX ASPHALT SURFACE REMOVAL
- DRIVEWAY PAVEMENT REMOVAL
- TREE REMOVAL
- TREE TRUNK PROTECTION
- ITEM TO BE REMOVED
- DELINEATOR REMOVAL
- TRAFFIC SIGN REMOVAL

50' 0 50' 100'
SCALE: 1" = 50'

NOTES:

1. SEE DRAINAGE PLAN SHEETS FOR EXISTING PIPE, CULVERTS AND STRUCTURE REMOVALS.
2. DRIVEWAY STATION OFFSETS ARE MEASURED FROM THE PROPOSED CENTERLINE.

REVISIONS	
NAME	DATE

ILLINOIS DEPARTMENT OF TRANSPORTATION

EXISTING PLAN AND REMOVALS -5

FAI ROUTE 70
SECTION 60-10K-1, 60-10HB
MADISON COUNTY

DRAWN BY: GRH

PLOT DATE: •DATE-TIME•

•DGN-SPEC•
•REF- 236crm01.dgn
•REF- 236crm02.dgn
•REF- 236crp01.dgn
•REF- 236cad01.dgn
•REF- 236cad02.dgn
•REF- 236cad03.dgn
•REF- keyplan wx r.dgn
•REF- pboard.dgn