FAI ROUTE	SECTION	COUNTY	TOTAL SHEETS	SHEET NO
70	•	MADISON	420	45

STA. 1363+50 TO STA. 1376+57.17

CONTRACT NO.: 76709

• 60-10K-1, 60-10HB

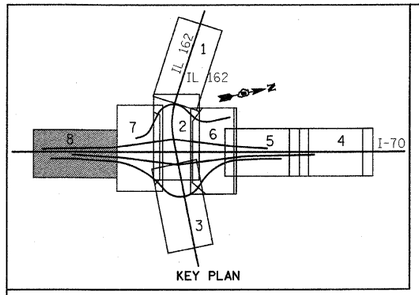

KEY PLAN

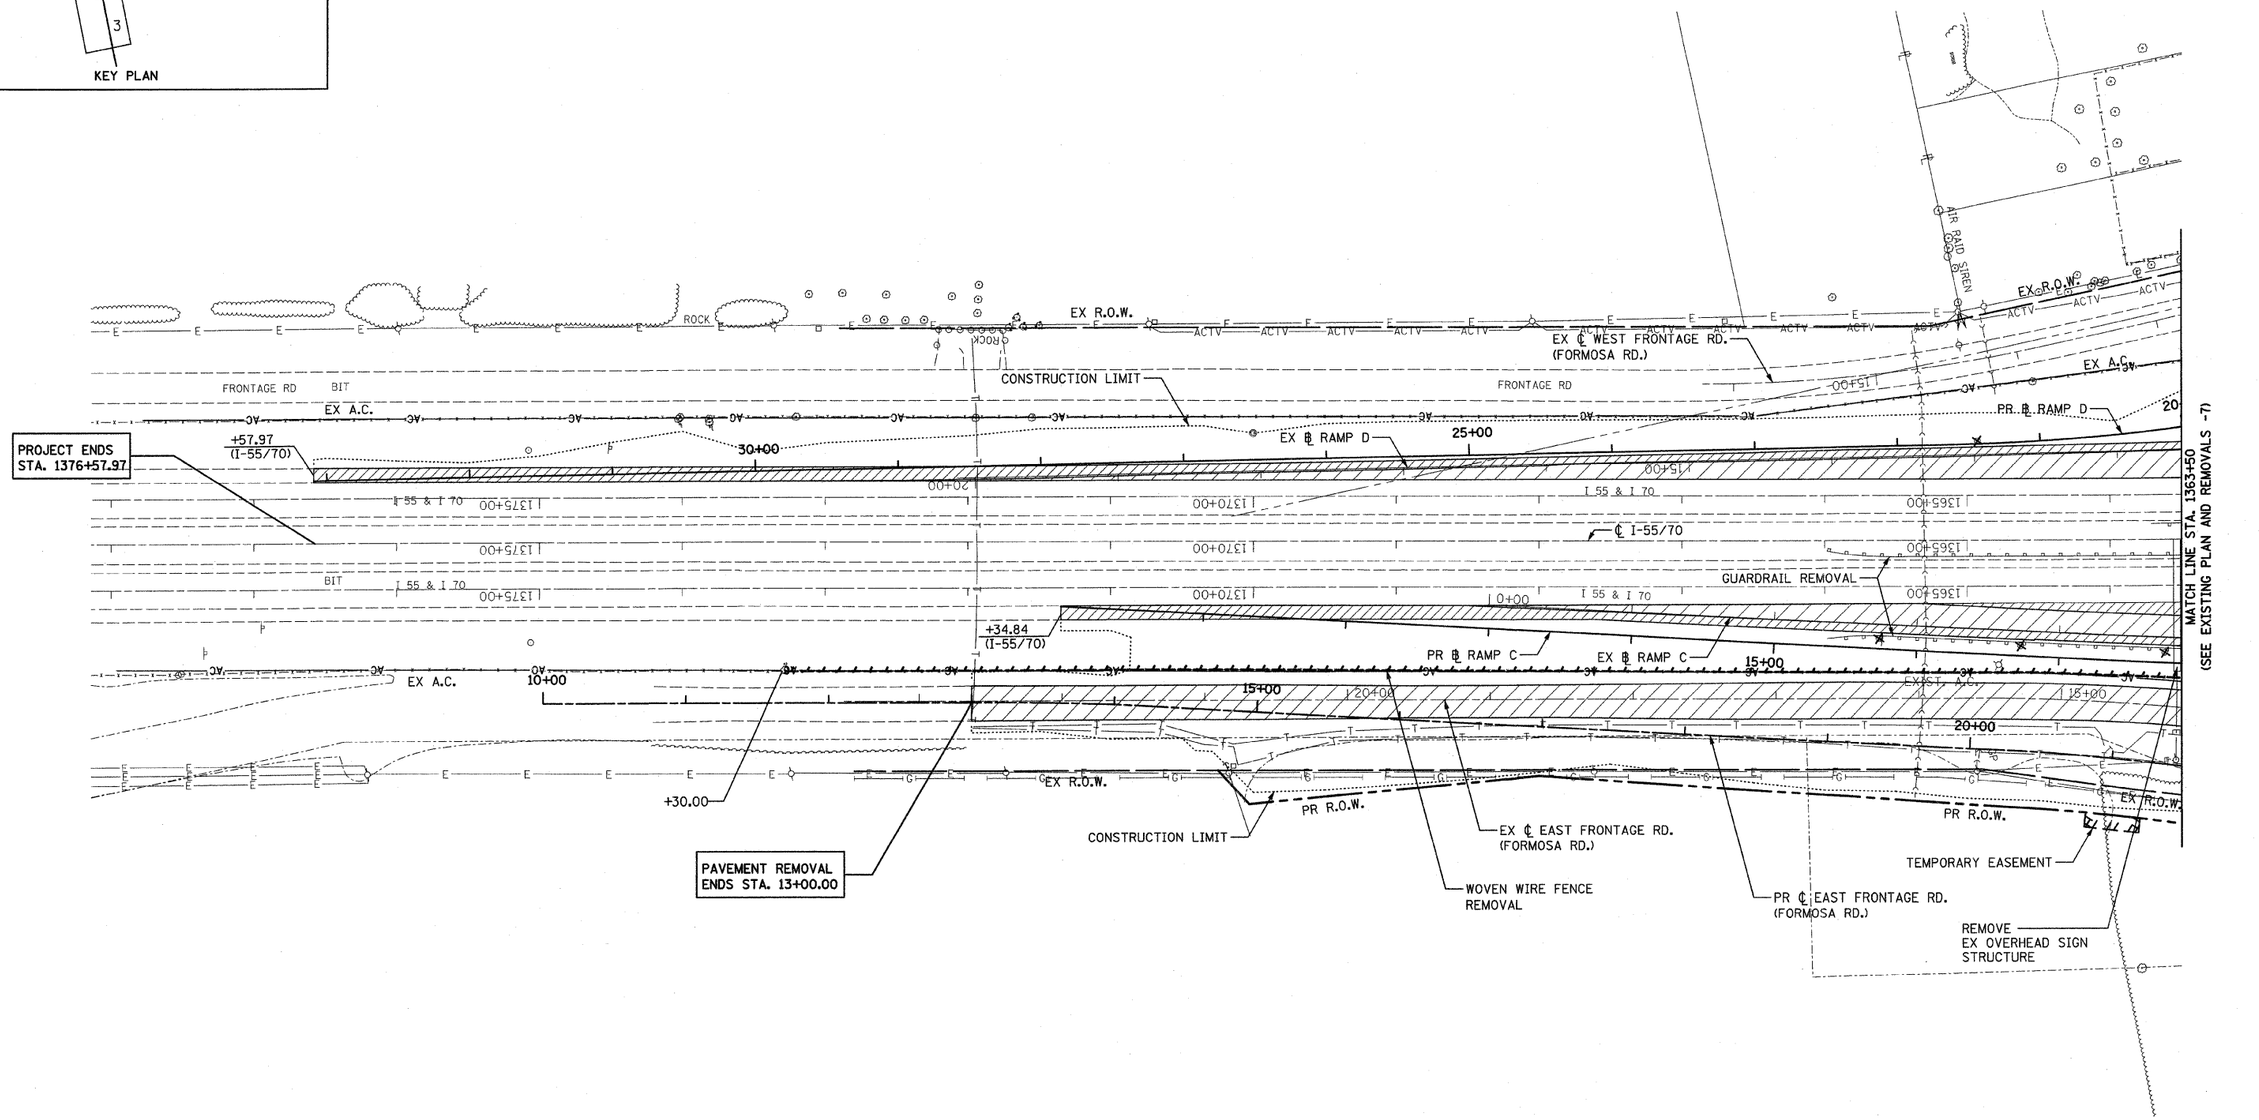

LEGEND

PAVED SHOULDER REMOVAL	DRIVEWAY PAVEMENT REMOVAL
MEDIAN REMOVAL	TREE REMOVAL
PAVEMENT REMOVAL	TREE TRUNK PROTECTION
HOT-MIX ASPHALT SURFACE REMOVAL	ITEM TO BE REMOVED
	DELINEATOR REMOVAL
	TRAFFIC SIGN REMOVAL

50' 0 50' 100'

SCALE: 1" = 50'

NOTES:

1. SEE DRAINAGE PLAN SHEETS FOR EXISTING PIPE, CULVERTS AND STRUCTURE REMOVALS.

REVISIONS	
NAME	DATE

ILLINOIS DEPARTMENT OF TRANSPORTATION

EXISTING PLAN AND REMOVALS -8

FAI ROUTE 70
SECTION 60-10K-1, 60-10HB
MADISON COUNTY

DRAWN BY: GRH

PLOT DATE: •DATE-TIME•

PLAN NOTE BOOK NO. ____ SURVEYED ____ PLOTTED ____ ALIGNMENT CHECKED ____ RT. OF WAY CHECKED ____ CADD FILE NAME ____ BY ____ DATE ____

•DGN-SPEC•
•REF- 236crm01.dgn
•REF- 236crtp01.dgn
•REF- 236crw01.dgn
•REF- 236cal01.dgn
•REF- 236cac01.dgn
•REF- 236cut01.dgn
•REF- keyplan ex r.dgn
•REF- pbord.dgn