FAI ROUTE	SECTION	COUNTY	TOTAL SHEETS	SHEET NO
70	*	MADISON	420	115
STA. 10+00	TO STA. 26+44.65			
CONTRACT NO. 76709				

* 60-10K-1, 60-10HB

PLAN
NOTE BOOK
NO.
SURVEYED
PLOTTED
ALIGNMENT CHECKED
RT. OF WAY CHECKED
CADD FILE NAME
BY
DATE

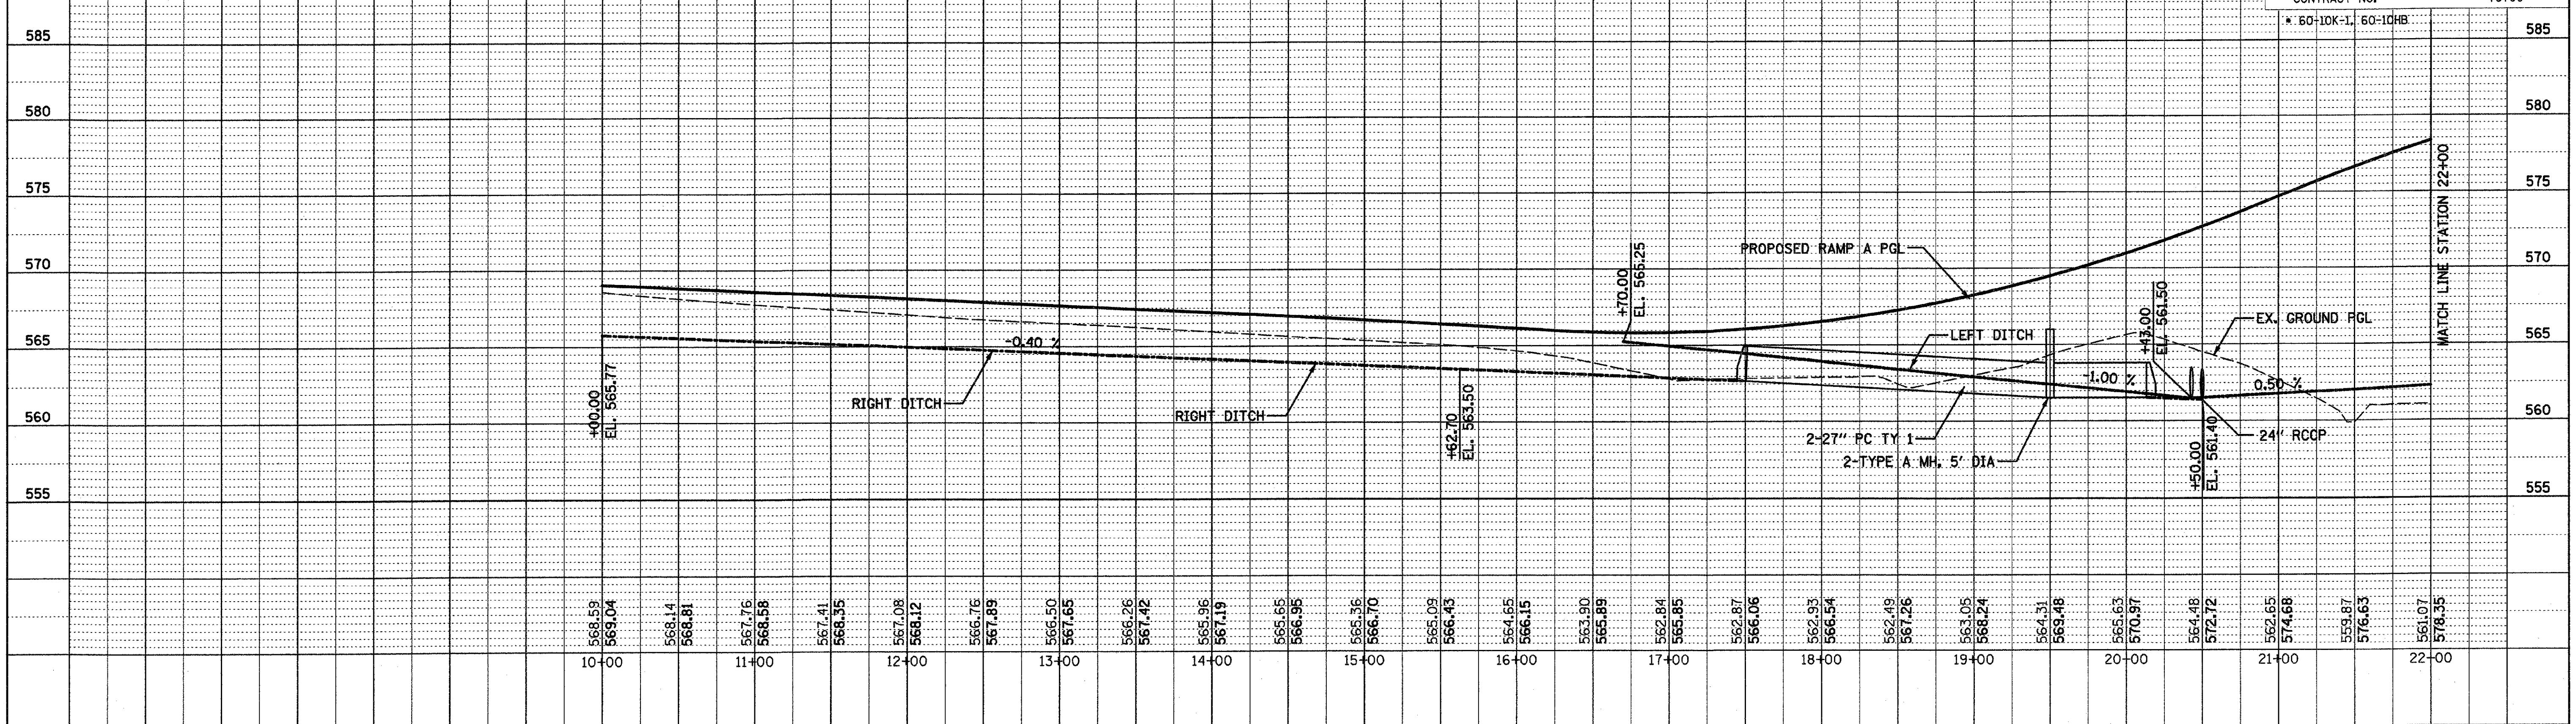

PROFILE
NOTE BOOK
NO.
SURVEYED
PLOTTED
GRADES CHECKED
B.M. NOTED
STRUCTURE NOTAT'NS CH'KD
BY
DATE

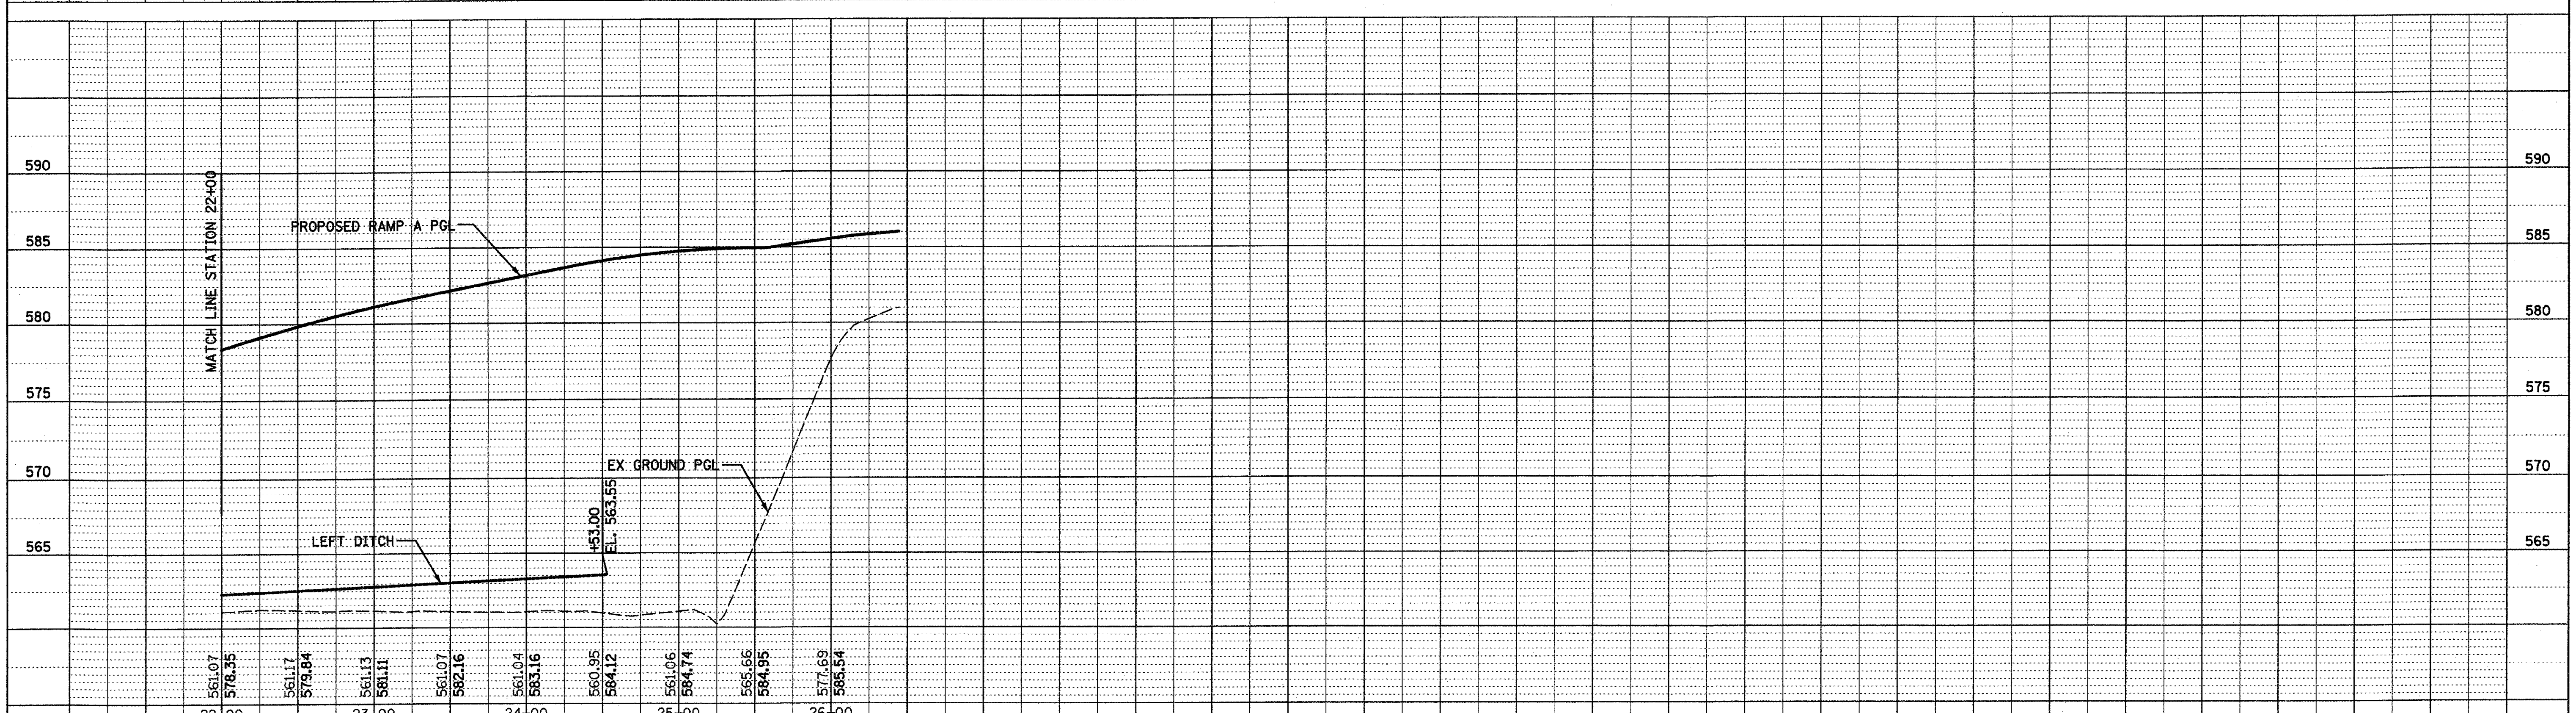

PROPOSED DRAINAGE PROFILE - RAMP A

$$DATE$$
DATE-TIME
DGN-SPEC

PLOT DATE: *DATE-TIME*