FAI ROUTE	SECTION	COUNTY	TOTAL SHEETS	SHEET NO
70	*	MADISON	420	132

STA. 504+50 TO STA. 510+50

CONTRACT NO.: 76709

* 60-10K-1, 60-10HB

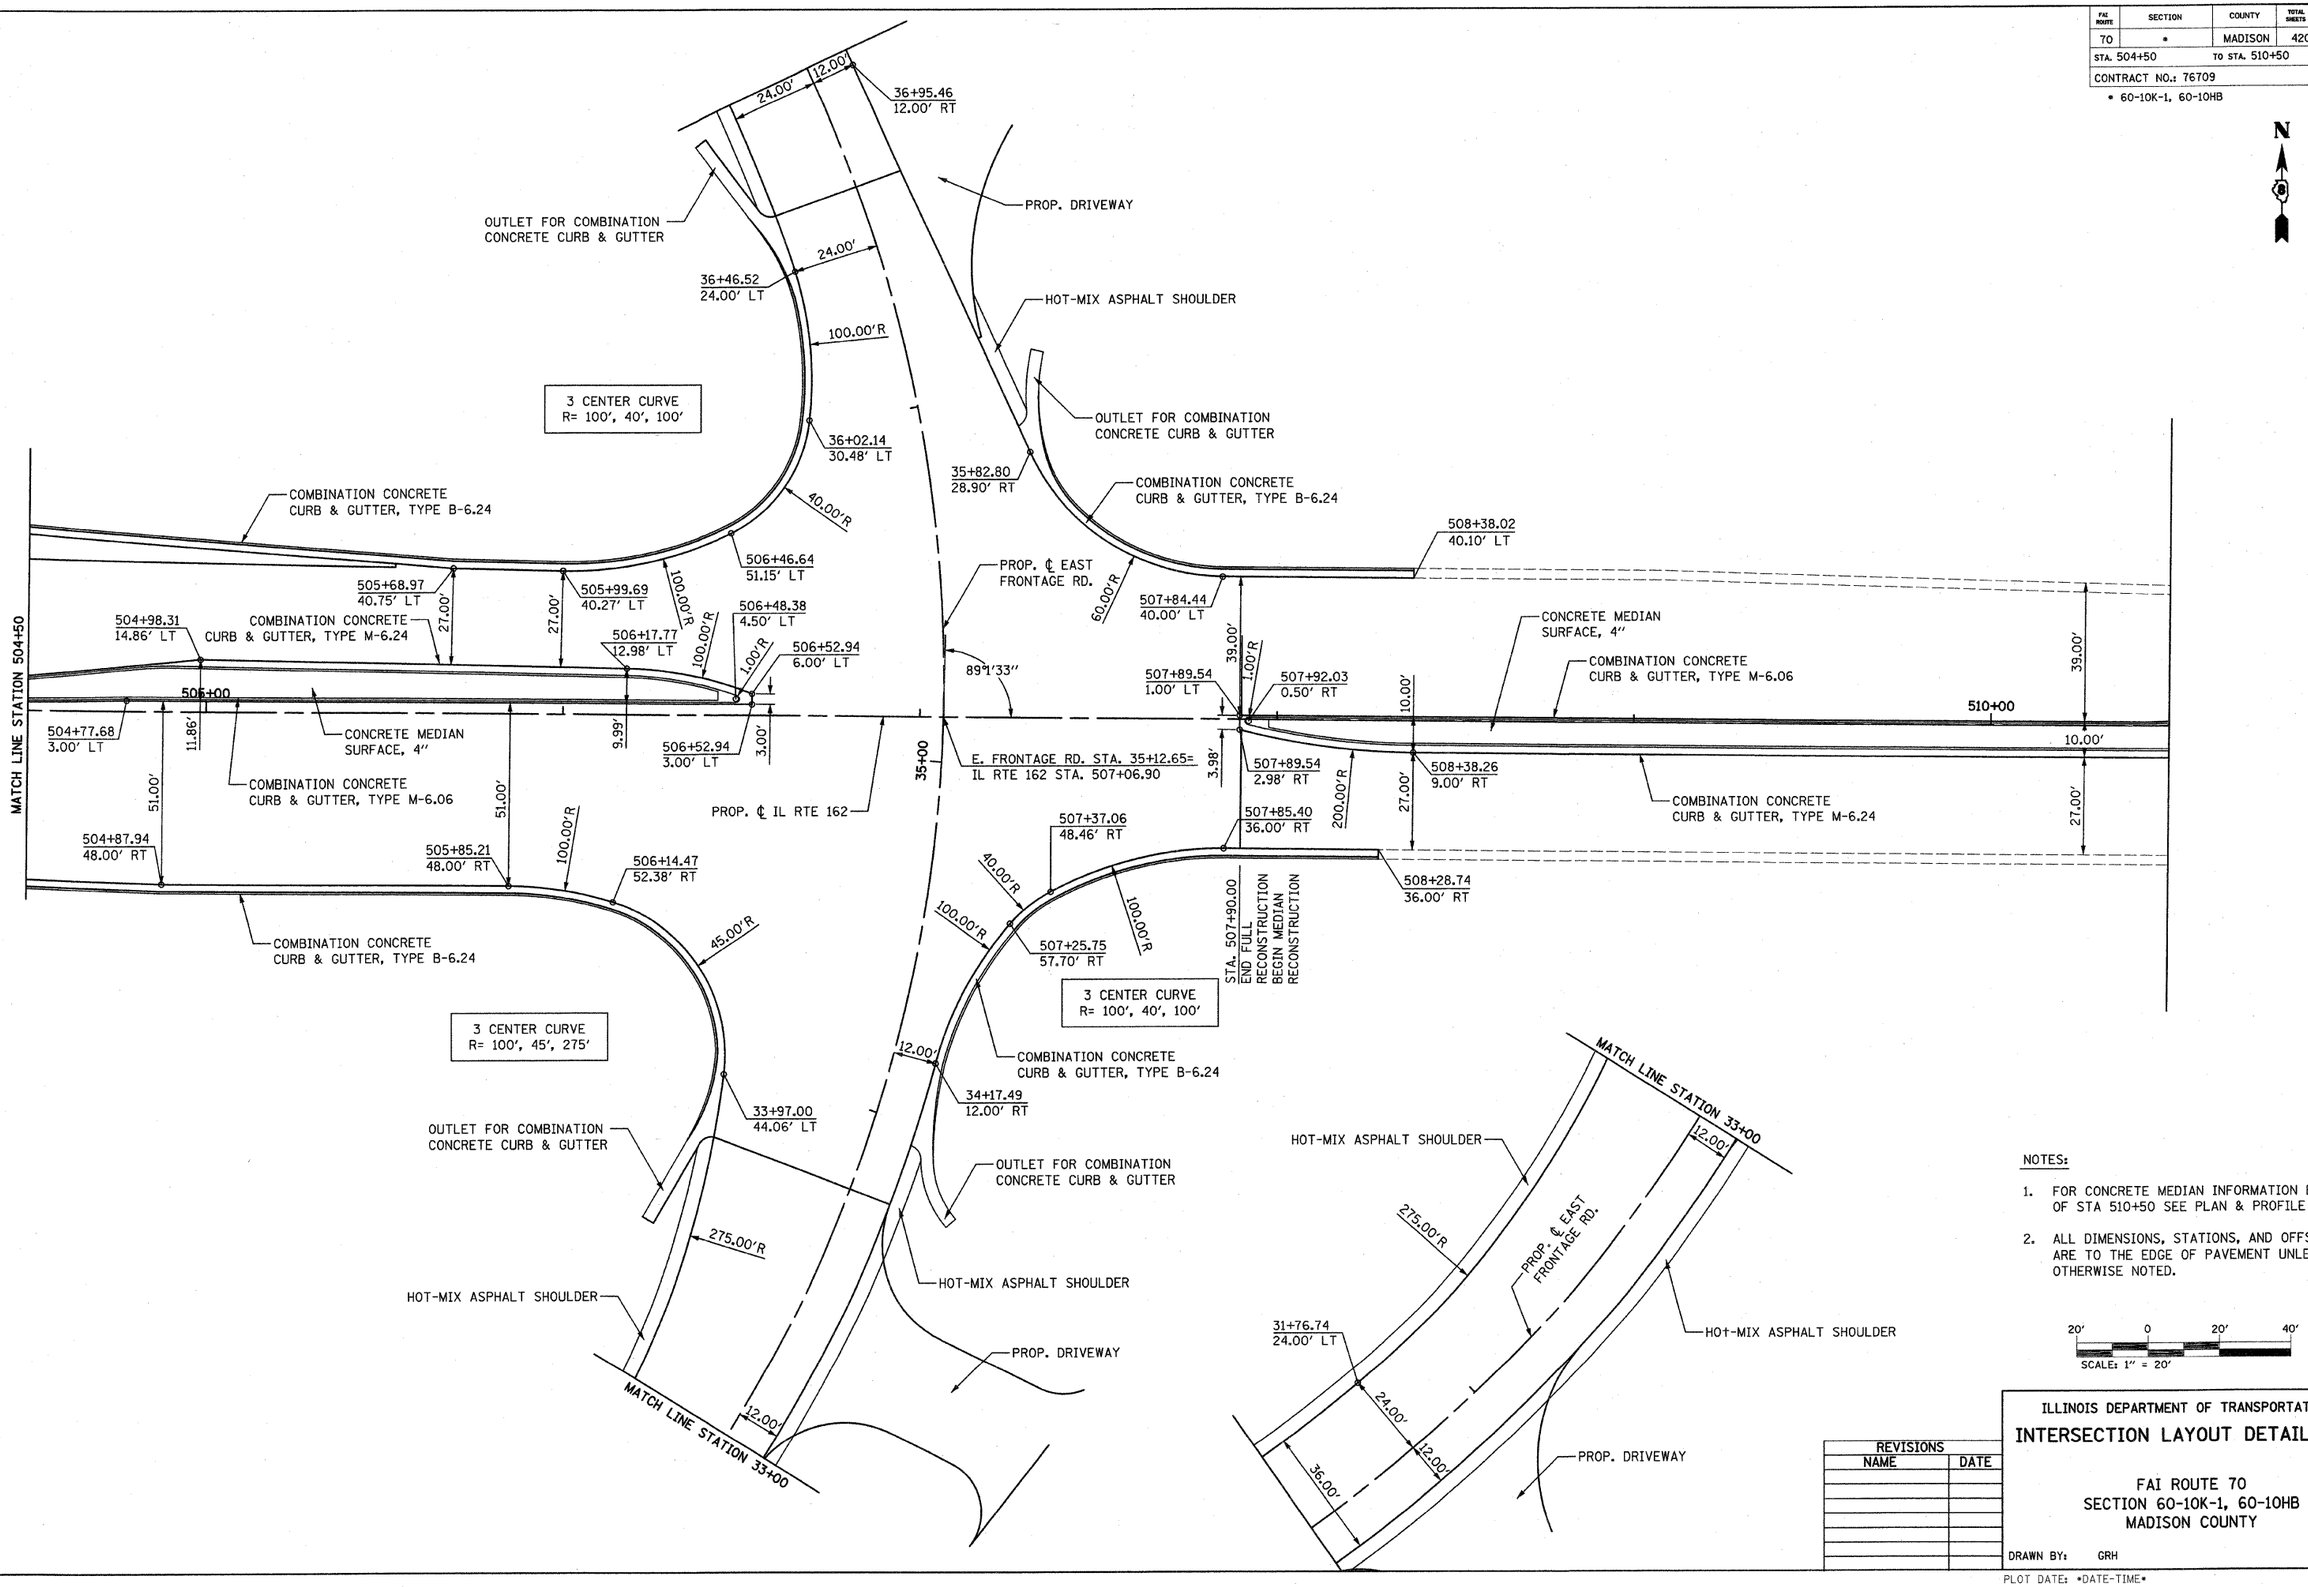

NOTES:

1. FOR CONCRETE MEDIAN INFORMATION EAST OF STA 510+50 SEE PLAN & PROFILE SHEETS.
2. ALL DIMENSIONS, STATIONS, AND OFFSETS ARE TO THE EDGE OF PAVEMENT UNLESS OTHERWISE NOTED.

20' 0 20' 40'

SCALE: 1" = 20'

REVISIONS	
NAME	DATE

ILLINOIS DEPARTMENT OF TRANSPORTATION

INTERSECTION LAYOUT DETAILS - 6

FAI ROUTE 70
SECTION 60-10K-1, 60-10HB
MADISON COUNTY

DRAWN BY: GRH

PLOT DATE: *DATE-TIME*

PLAN NOTE BOOK NO. ____ SURVEYED PLOTTED ALIGNMENT CHECKED RT. OF WAY CHECKED CADD FILE NAME BY DATE

DGN-SPEC
*REF- 236chz01.dgn
*REF- 236cal20.dgn