FAP ROUTE	SECTION	COUNTY	TOTAL SHEETS	SHEET NO.
70	60-10 (K-1,HB)	MADISON	420	183
STA.		TO STA.		
CONTRACT NO.: 76709				

NOTES:

1. ALL UNIT DUCT ON THIS SHEET SHALL BE 4 (2 * 4 XLP, 1 * 4 XLPG, 1.OP) UNLESS NOTED OTHERWISE.

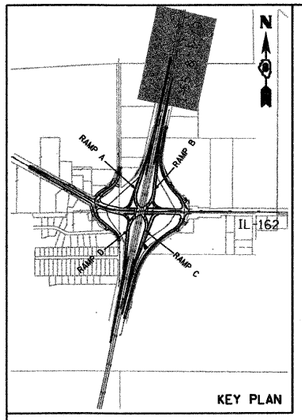

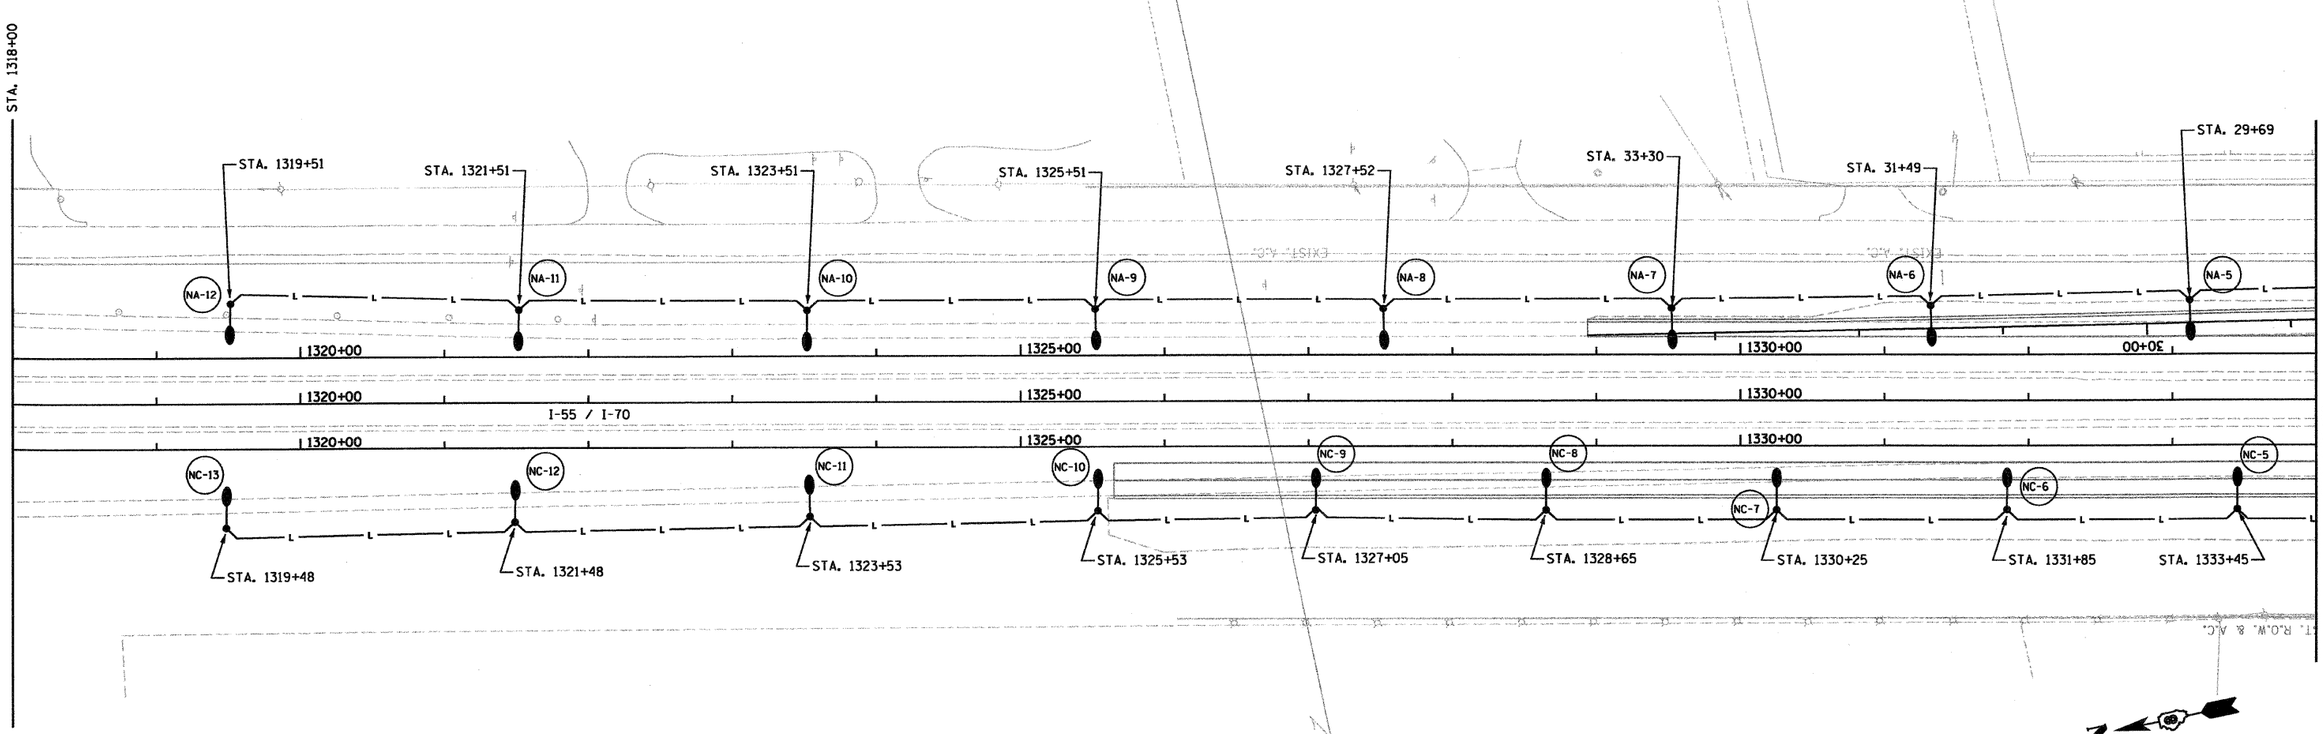

N

50' 0 50' 100'
SCALE: 1" = 50'

LT-06

REVISIONS	
NAME	DATE

ILLINOIS DEPARTMENT OF TRANSPORTATION

PROPOSED ROADWAY LIGHTING PLAN
I-55/70 STA. 1318+00 TO STA. 1334+00

FAI ROUTE 70
SECTION 60-10K-1, 60-10HB
MADISON COUNTY

DRAWN BY: RPJ CHECKED BY: A. OSHANA, P.E.

PLAN	SURVEYED	BY	DATE
NOTE BOOK NO. —	PLOTTED		
	ALIGNMENT CHECKED		
	DTM PLOTTED		
	DTM CHECKED		
	PLAN PLOT MADE		

XXXXX.XXX - IDOT IL 162 over I-55.70 revisions
236-LT-06.dgn
1/28/2009
12:51 PM
Robert Swanson