F.A. RTE.	SECTION	COUNTY	TOTAL SHEETS	SHEET NO.
70	60-10K,60-10HB	MADISON	420	335
STA.	TO STA.			
CONTRACT NO.: 76709				

FINAL SURVEY NOTE BOOK | SURVEYED PLOTTED TEMPLATE AREAS AREAS CHECKED | BY | DATE | NO.
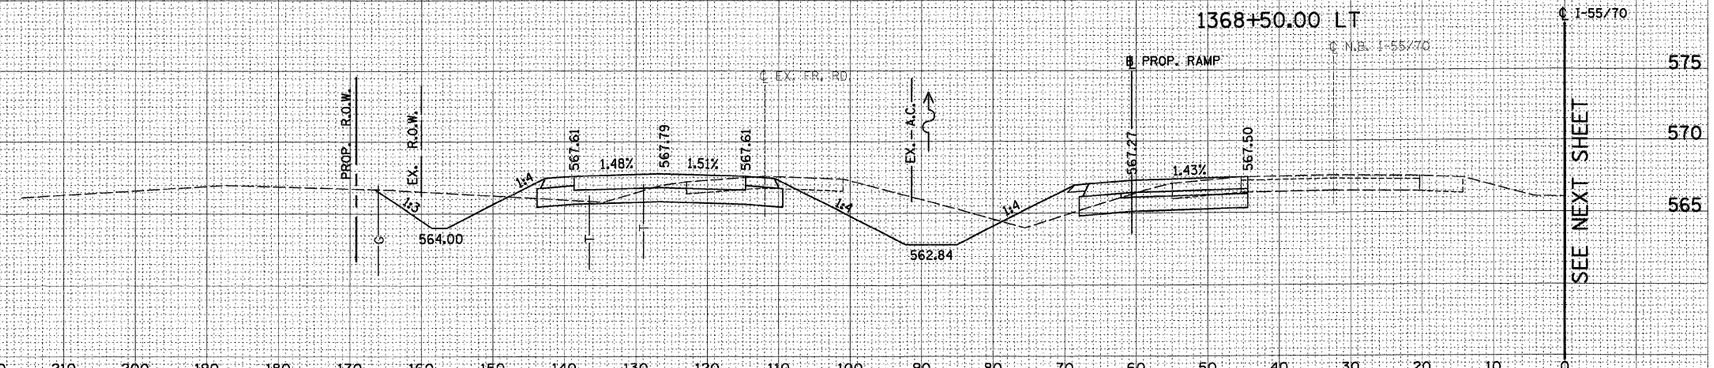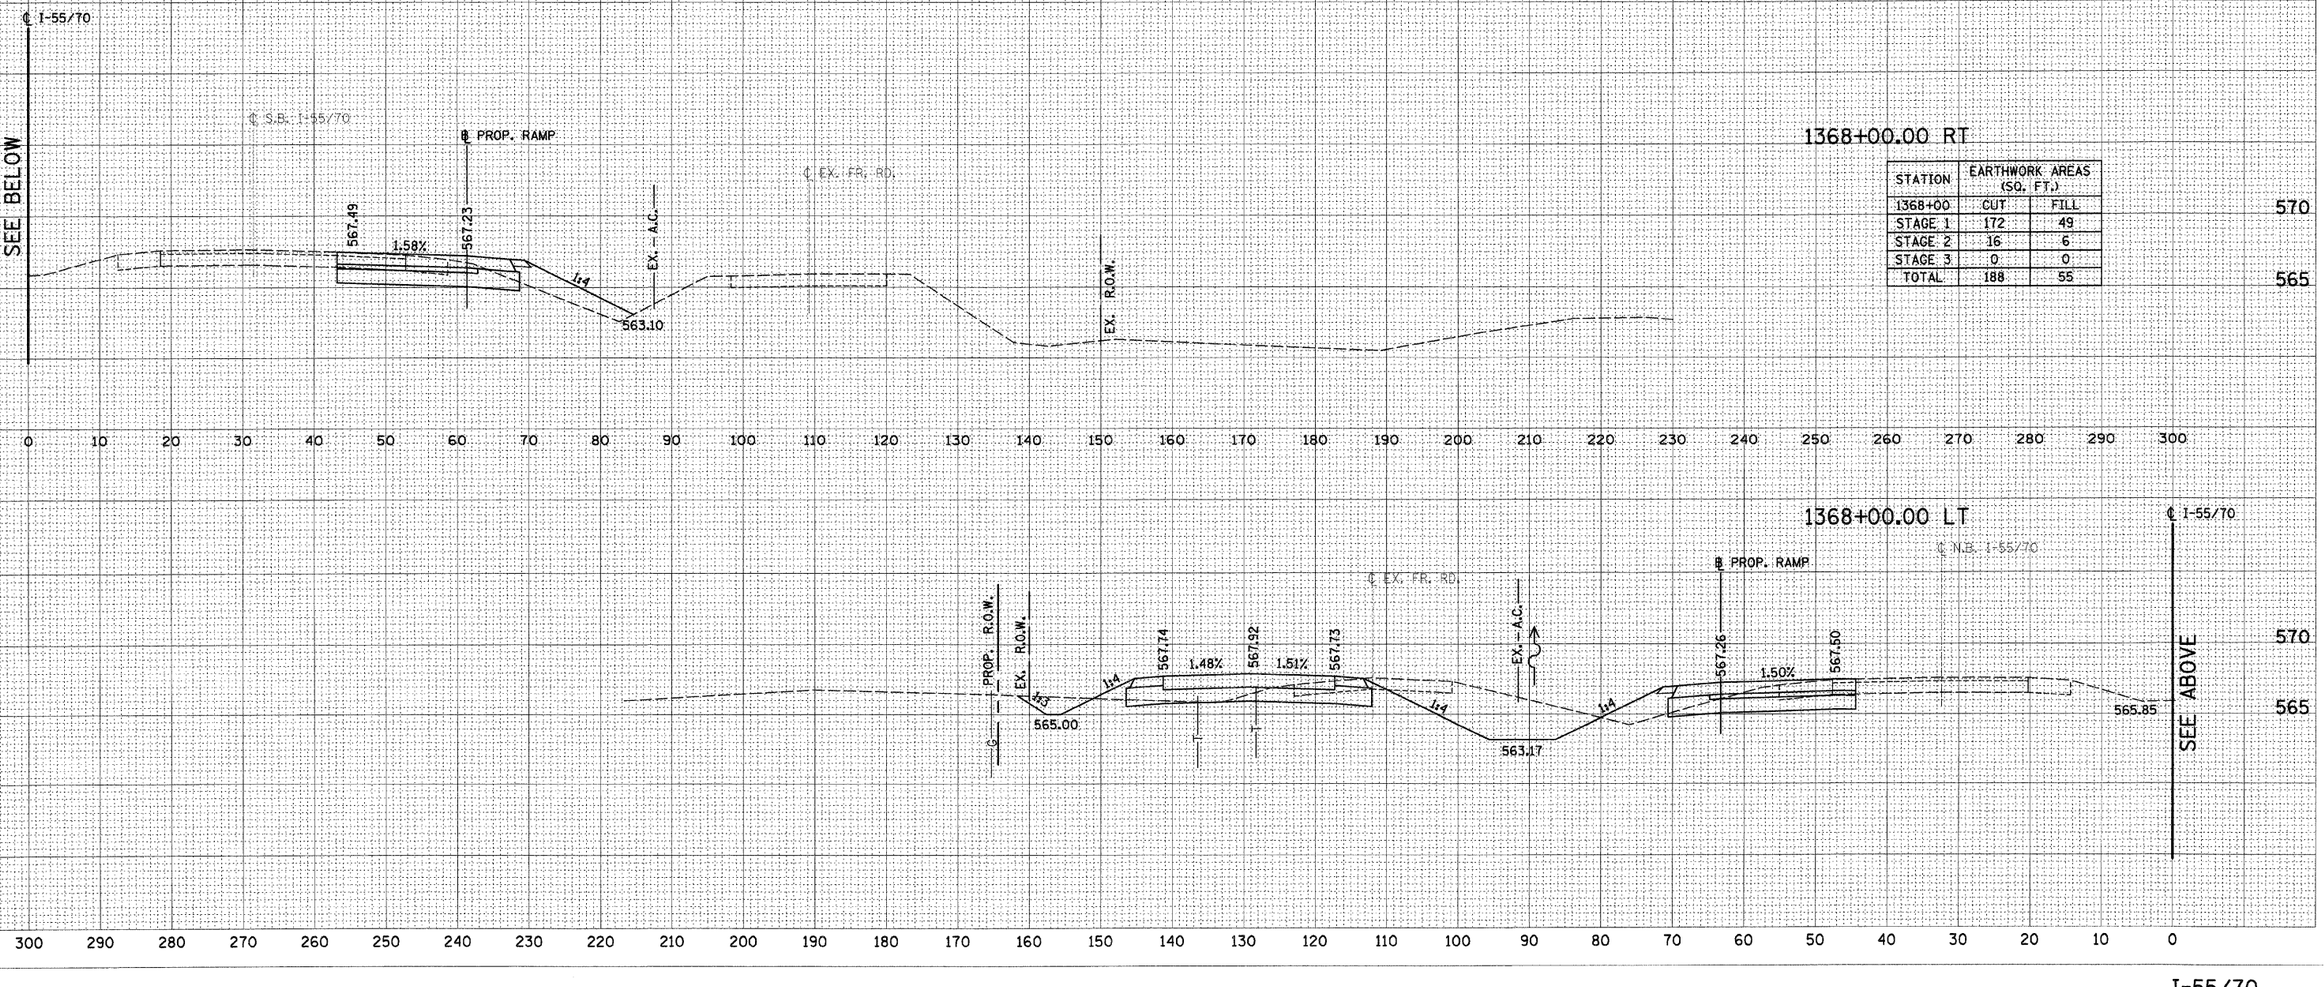
ORIGINAL SURVEY NOTE BOOK | SURVEYED PLOTTED TEMPLATE AREAS AREAS CHECKED | BY | DATE | NO.