F.A. RTE.	SECTION	COUNTY	TOTAL SHEETS	SHEET NO.
70	60-10K,60-10HB	MADISON	420	360
STA.	TO STA.			
CONTRACT NO.: 76709				

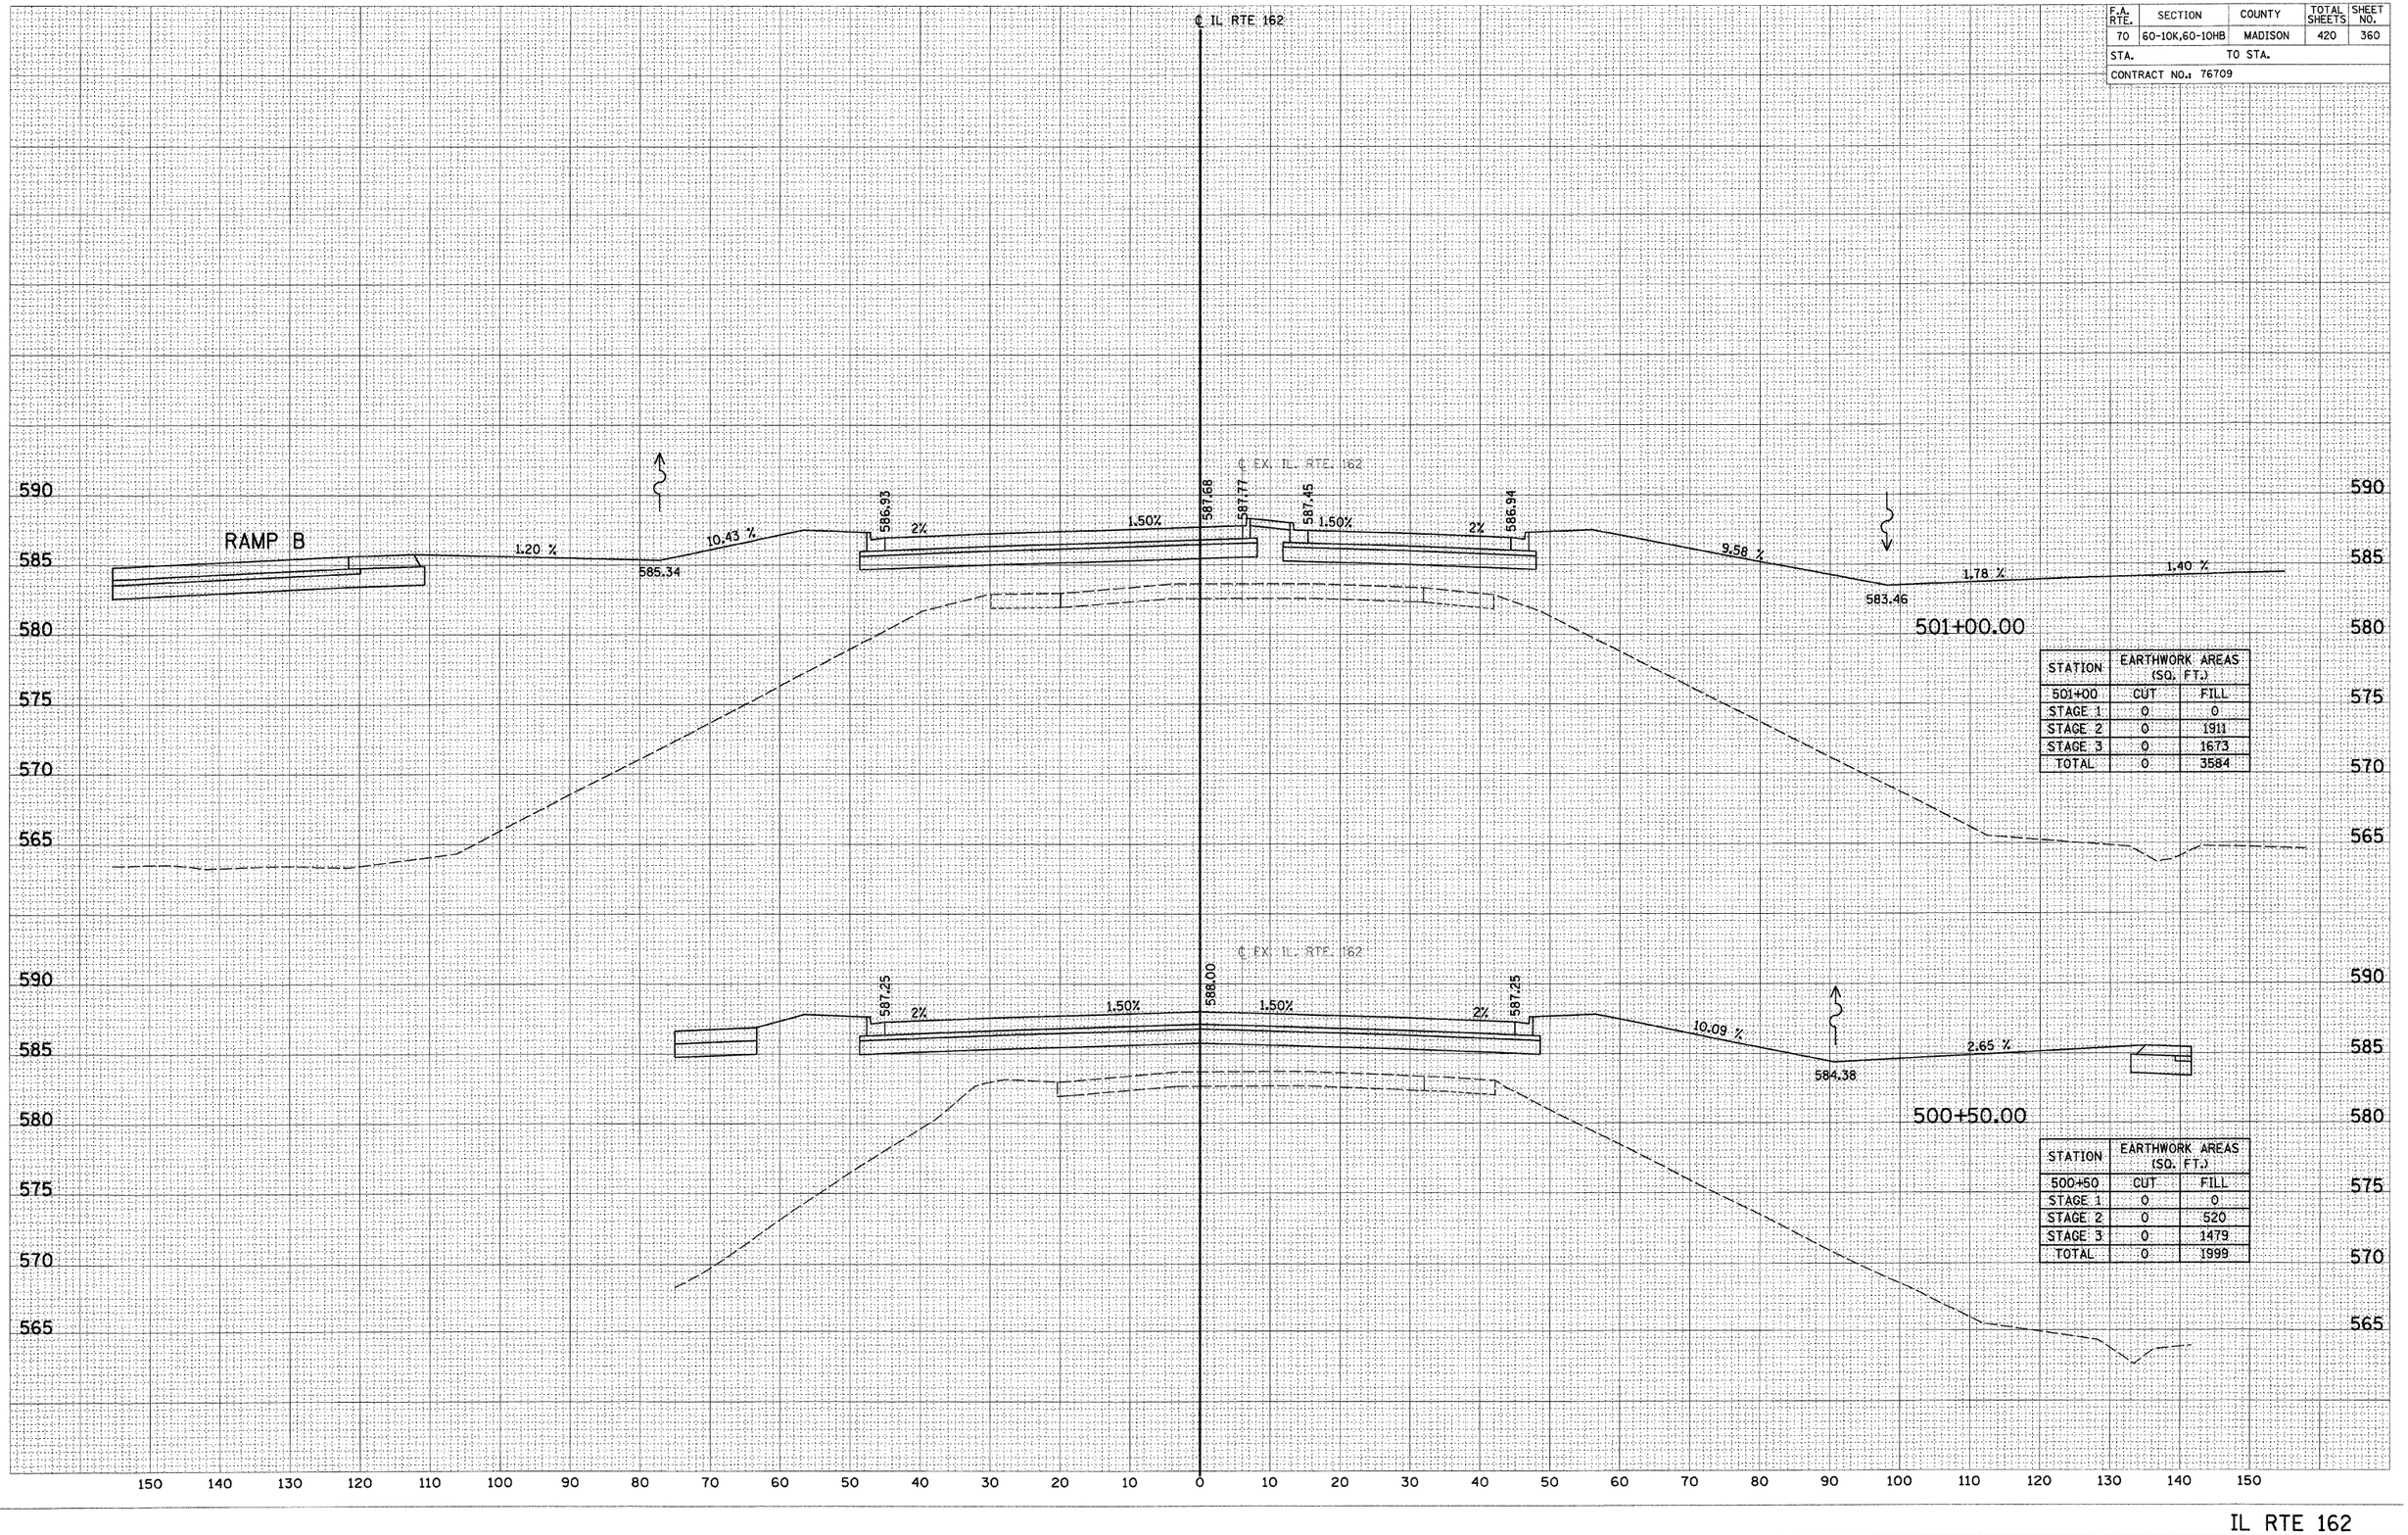

STATION	EARTHWORK AREAS (SQ. FT.)	
501+00	CUT	FILL
STAGE 1	0	0
STAGE 2	0	1911
STAGE 3	0	1673
TOTAL	0	3584

STATION	EARTHWORK AREAS (SQ. FT.)	
500+50	CUT	FILL
STAGE 1	0	0
STAGE 2	0	520
STAGE 3	0	1479
TOTAL	0	1999

FINAL SURVEY — NOTE BOOK — NO. — SURVEYED — PLOTTED — TEMPLATE — AREAS — AREAS CHECKED — BY — DATE

ORIGINAL SURVEY — NOTE BOOK — NO. — SURVEYED — PLOTTED — TEMPLATE — AREAS — AREAS CHECKED — BY — DATE