F.A. RTE.	SECTION	COUNTY	TOTAL SHEETS	SHEET NO.
70	60-10K,60-10HB	MADISON	420	396
STA.	TO STA.			
CONTRACT NO.: 76709				

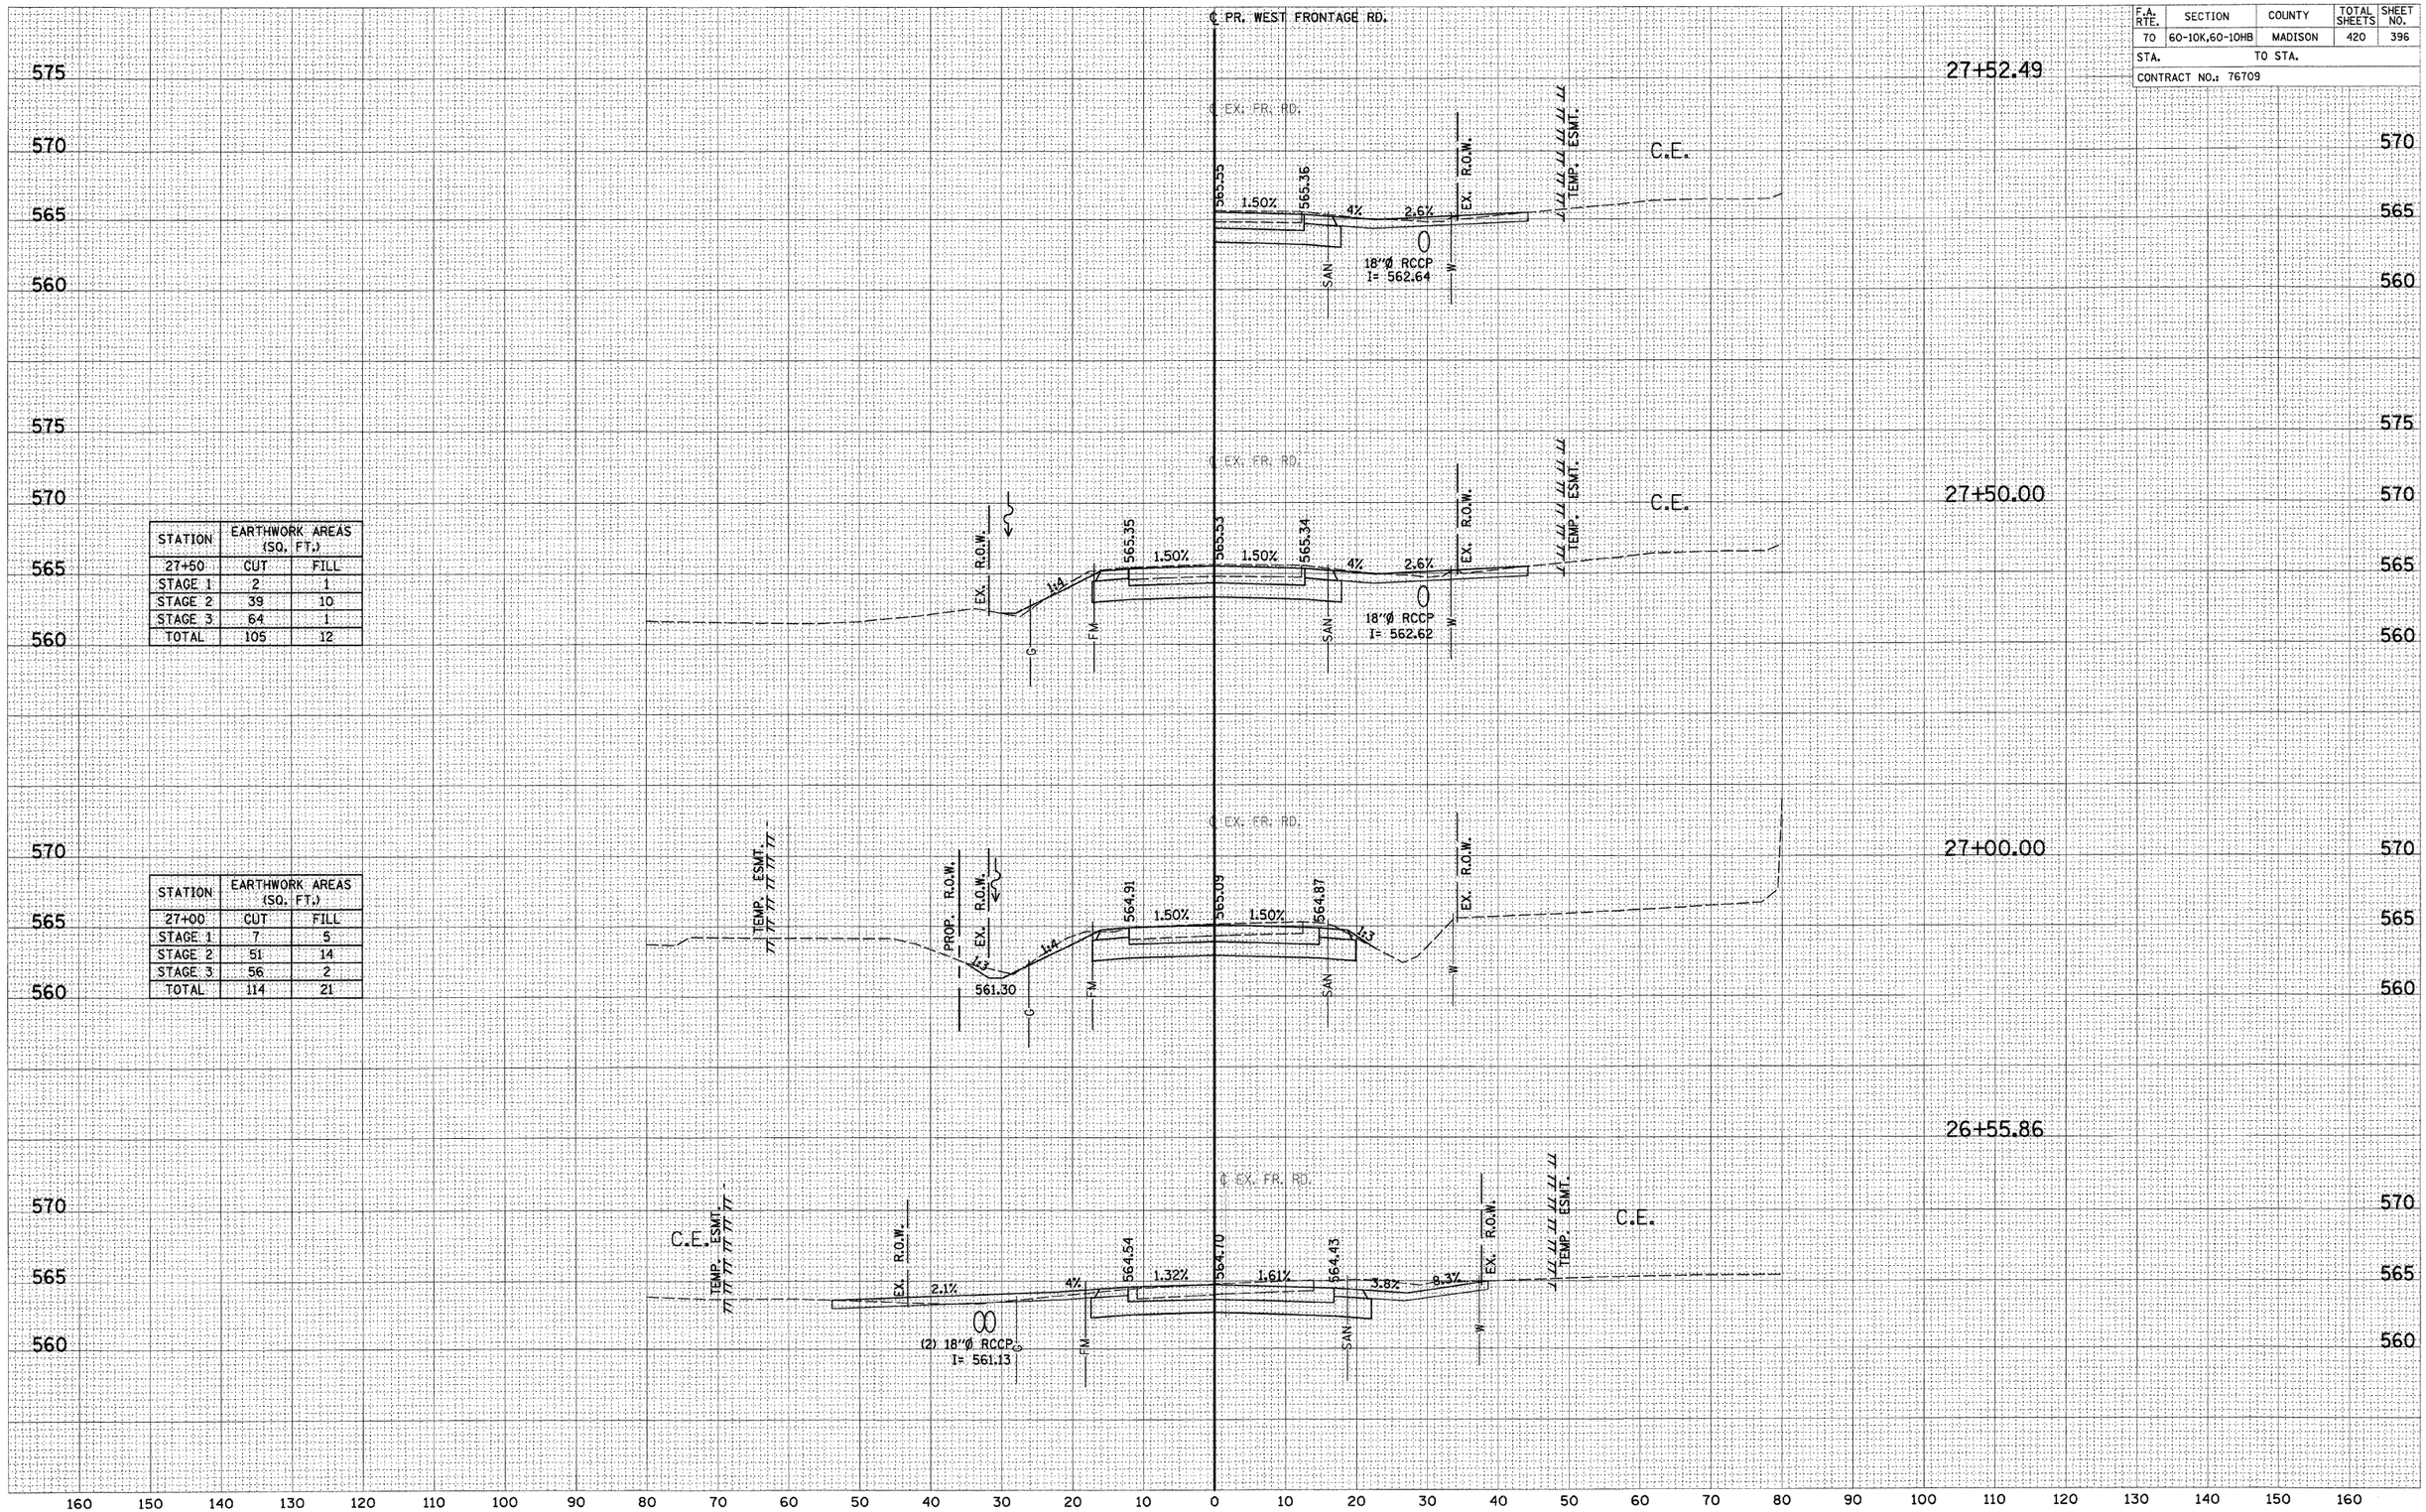

STATION	EARTHWORK AREAS (SQ. FT.)	
27+50	CUT	FILL
STAGE 1	2	1
STAGE 2	39	10
STAGE 3	64	1
TOTAL	105	12

STATION	EARTHWORK AREAS (SQ. FT.)	
27+00	CUT	FILL
STAGE 1	7	5
STAGE 2	51	14
STAGE 3	56	2
TOTAL	114	21

FINAL SURVEY — NOTE BOOK — NO. — SURVEYED — PLOTTED — TEMPLATE — AREAS — AREAS CHECKED — BY — DATE

ORIGINAL SURVEY — NOTE BOOK — NO. — SURVEYED — PLOTTED — TEMPLATE — AREAS — AREAS CHECKED — BY — DATE

WEST FRONTAGE ROAD