F.A. RTE.	SECTION	COUNTY	TOTAL SHEETS	SHEET NO.
70	60-10K,60-10HB	MADISON	420	410
STA.	TO STA.			
CONTRACT NO.: 76709				

FINAL SURVEY — NOTE BOOK — NO. — SURVEYED — PLOTTED — TEMPLATE AREAS — AREAS CHECKED — BY — DATE

ORIGINAL SURVEY — NOTE BOOK — NO. — SURVEYED — PLOTTED — TEMPLATE AREAS — AREAS CHECKED — BY — DATE

B RAMP B

STATION	EARTHWORK AREAS (SQ. FT.)	
19+50	CUT	FILL
STAGE 1	81	31
STAGE 2	135	8
STAGE 3	-	-
TOTAL	216	39

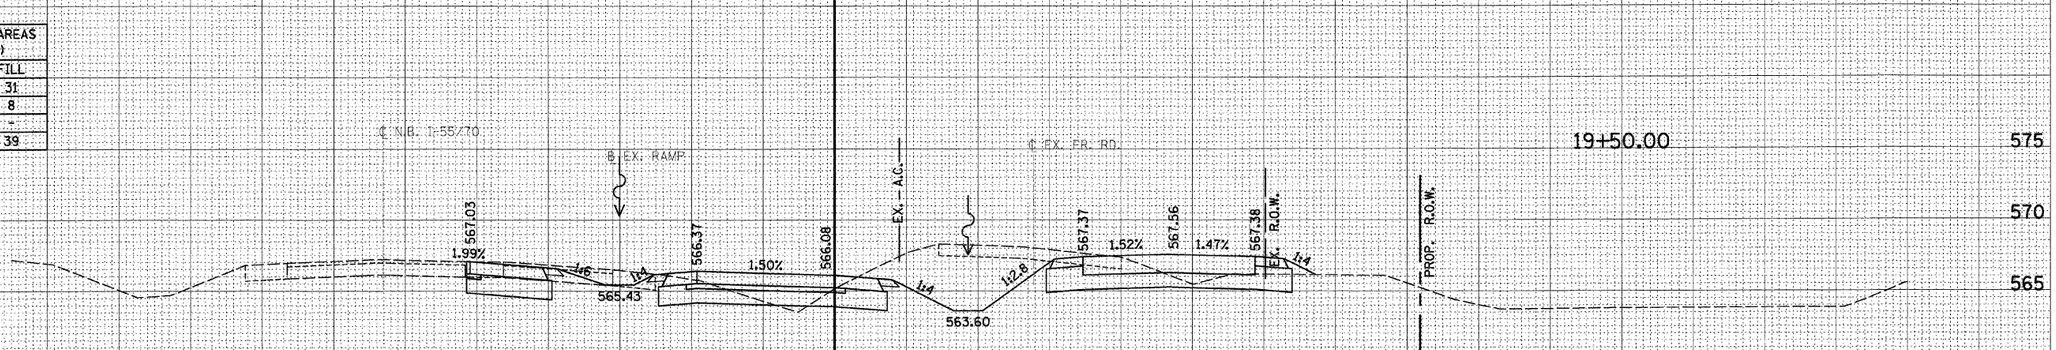

STATION	EARTHWORK AREAS (SQ. FT.)	
19+00	CUT	FILL
STAGE 1	51	28
STAGE 2	139	7
STAGE 3	-	-
TOTAL	190	35

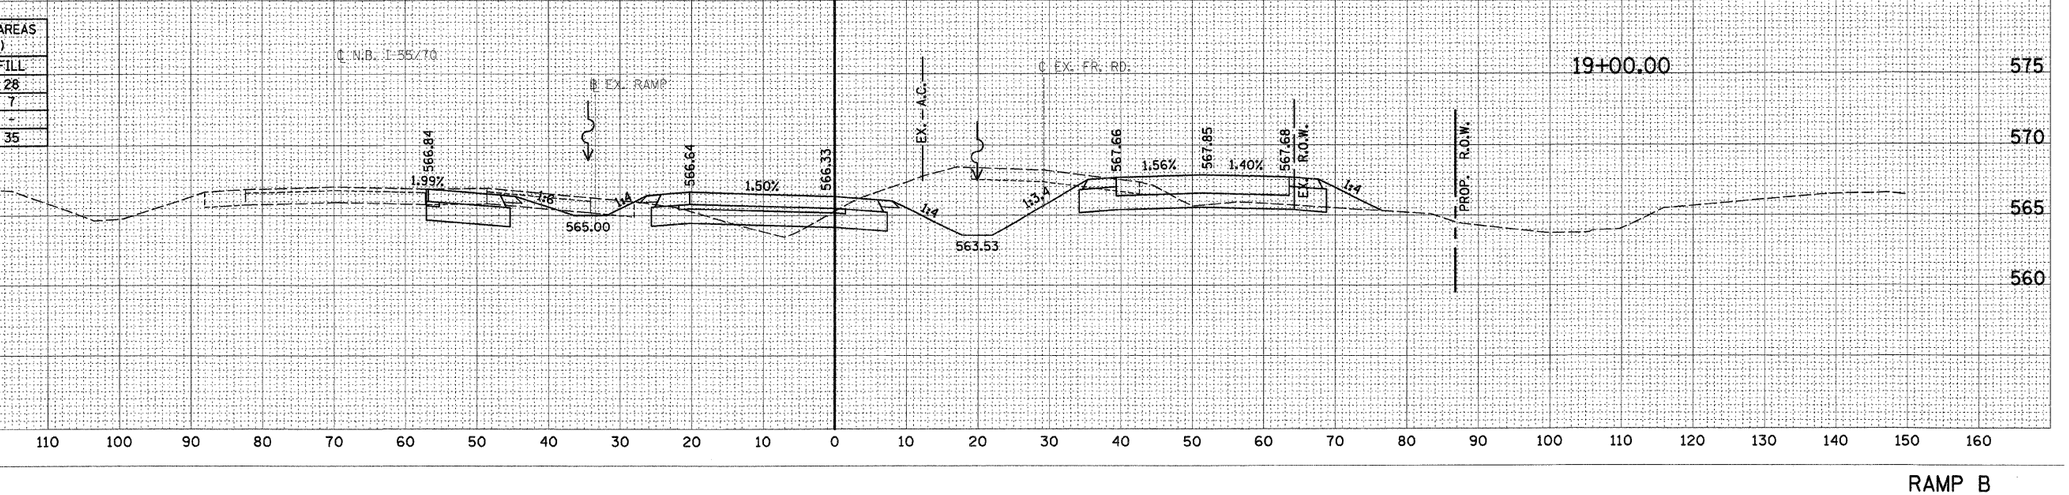

160 150 140 130 120 110 100 90 80 70 60 50 40 30 20 10 0 10 20 30 40 50 60 70 80 90 100 110 120 130 140 150 160

RAMP B