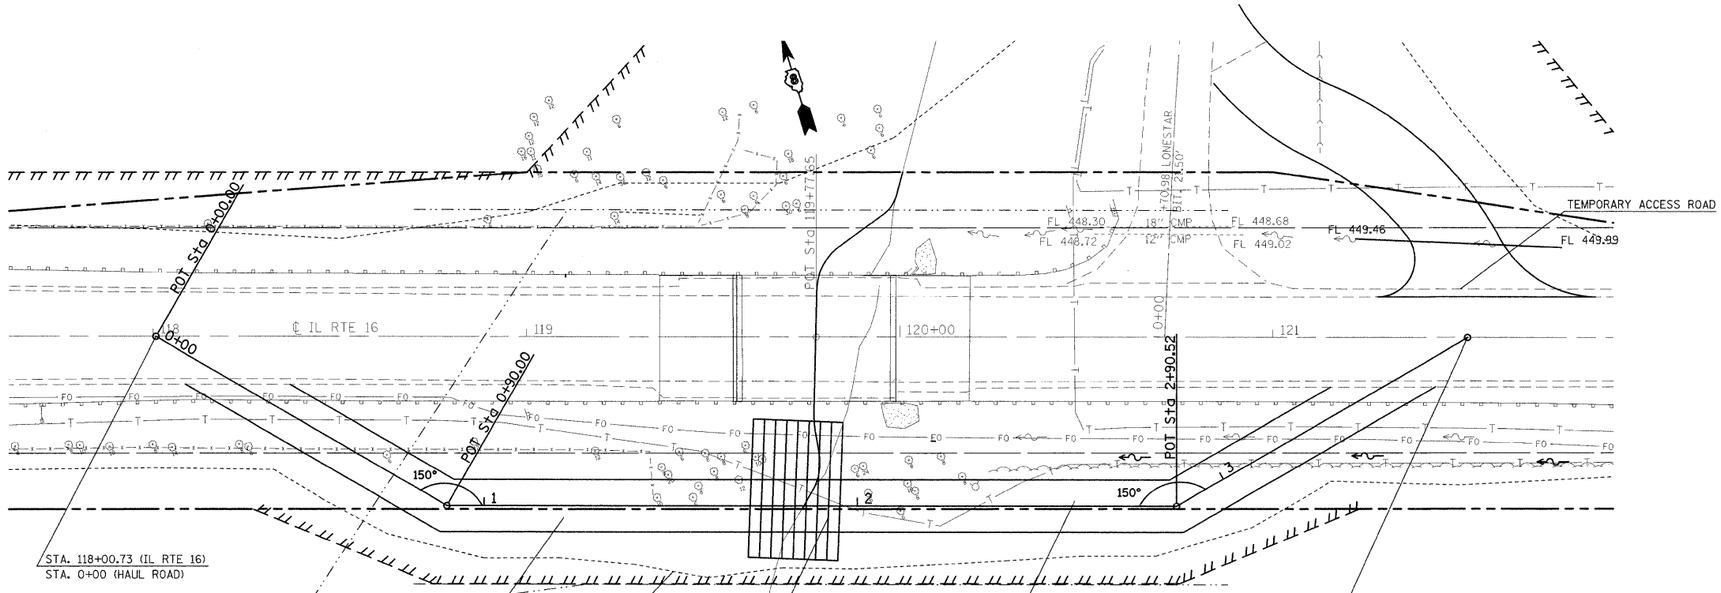

Low Water crossing must
Stay within these limits.

20' 0 20' 40'
SCALE: 1" = 20'

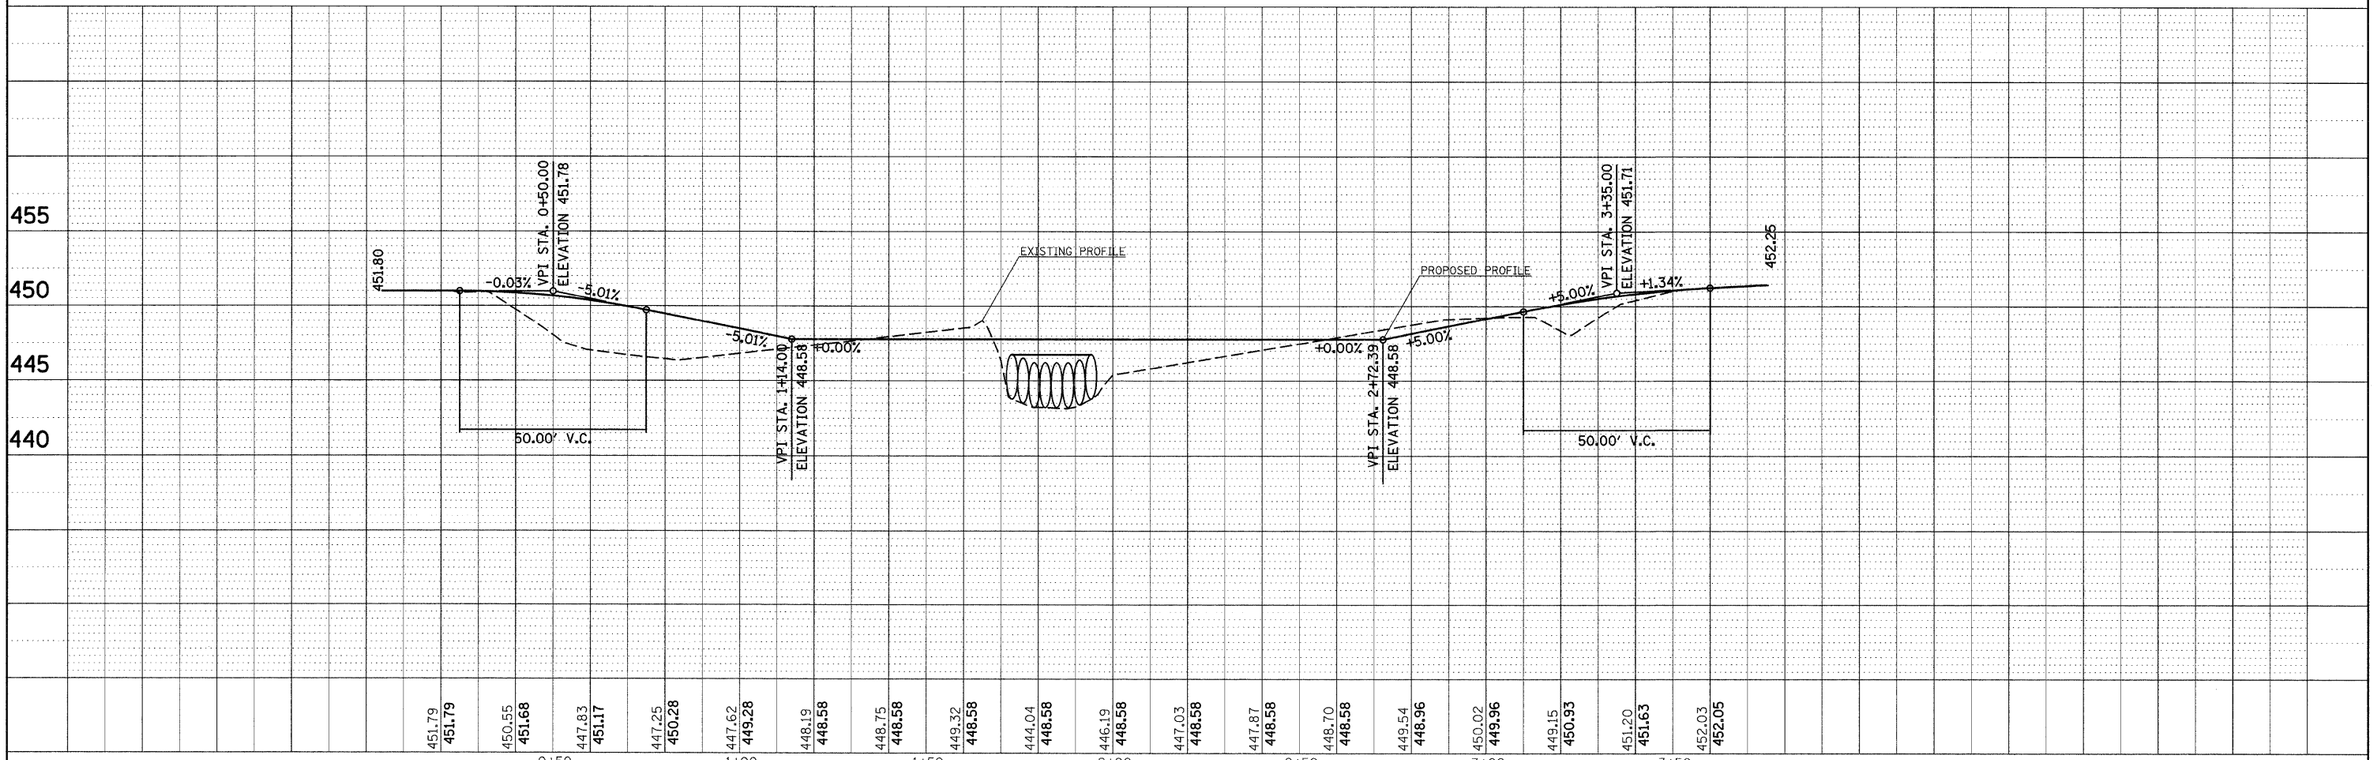

FILE NAME = c:\pw_work\pwidot\mannttm\dms51935\pln02006a.dgn	USER NAME = mannttm	DESIGNED -	REVISED -	STATE OF ILLINOIS DEPARTMENT OF TRANSPORTATION
		DRAWN -	REVISED -	
	PLOT SCALE = 20.0000 ' / IN.	CHECKED -	REVISED -	
	PLOT DATE = 12/11/2008	DATE -	REVISED -	

PLAN & PROFILE HAUL ROAD

SCALE: | SHEET NO. 1 OF 2 SHEETS | STA. | TO STA.

F.A.P. RTE.	SECTION	COUNTY	TOTAL SHEETS	SHEET NO.
325	3BR-2	JERSEY	90	36

CONTRACT NO. 76B01

FED. ROAD DIST. NO. | ILLINOIS | FED. AID PROJECT

PLAN
SURVEYED
PLOTTED
ALIGNMENT CHECKED
RT. OF WAY CHECKED
CADD FILE NAME
NOTE BOOK NO.
BY
DATE

PROFILE
SURVEYED
PLOTTED
GRADES CHECKED
B.M. NOTED
STRUCTURE NOTATIONS CHKD
NOTE BOOK NO.
BY
DATE