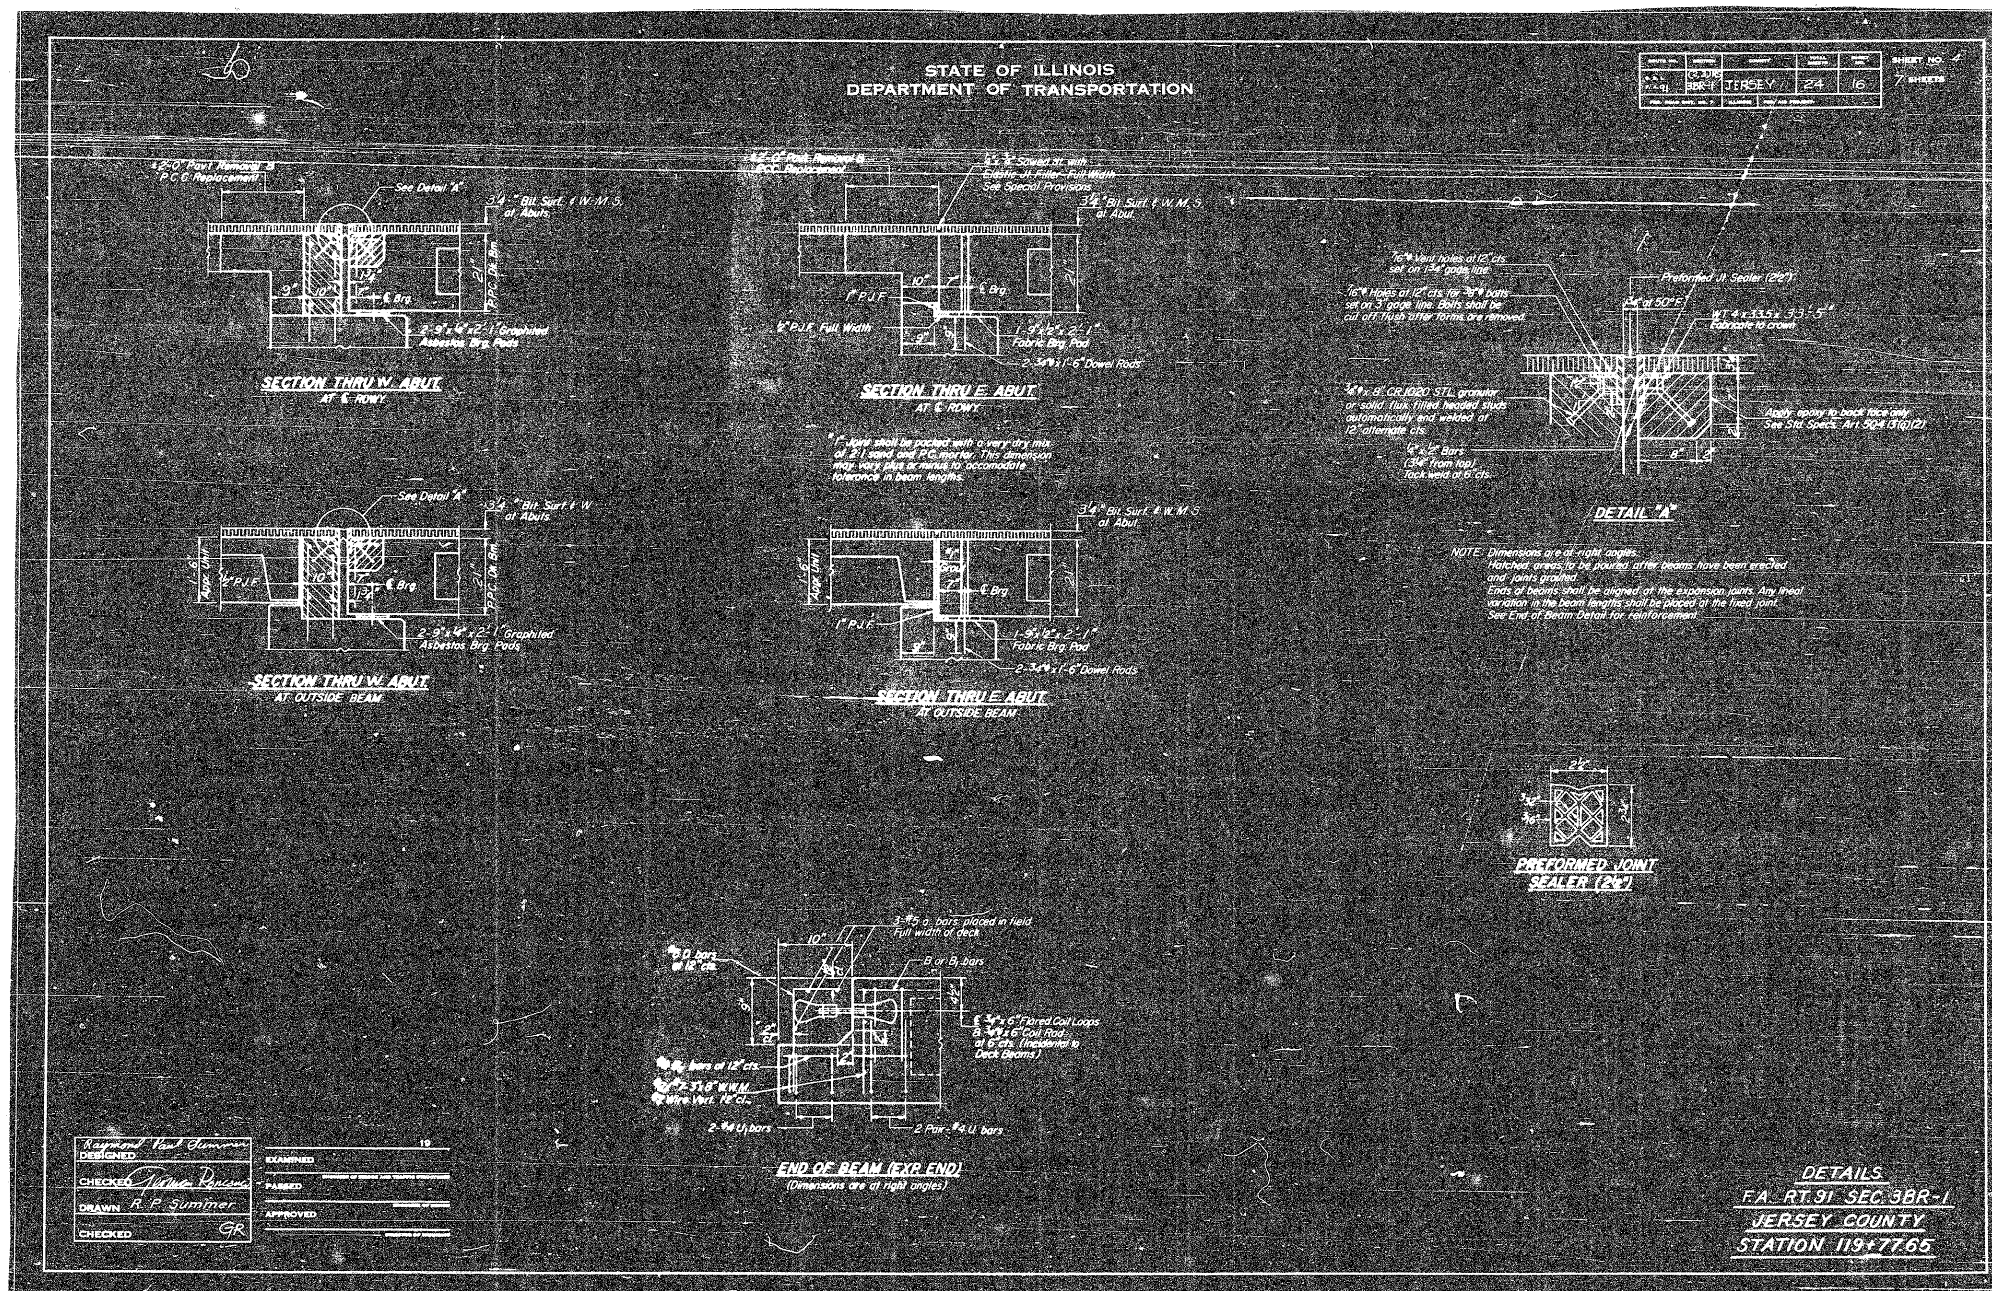

FILE NAME = c:\pw_work\pwidot\muenstermanngk\dms51985\eros02006a.dgn	USER NAME = muenstermanngk	DESIGNED -	REVISED -	STATE OF ILLINOIS DEPARTMENT OF TRANSPORTATION	EXISTING STRUCTURE PLANS	F.A.P RTE.	SECTION	COUNTY	TOTAL SHEETS	SHEET NO.
	PLOT SCALE = 20.0000 ' / IN.	DRAWN -	REVISED -			325	3BR-2	JERSEY	90	66
	PLOT DATE = 12/10/2008	CHECKED -	REVISED -		SCALE: SHEET NO. OF SHEETS STA. TO STA.			CONTRACT NO. 76B01		
		DATE -	REVISED -			FED. ROAD DIST. NO.	ILLINOIS	FED. AID PROJECT		