FINAL SURVEY	SURVEYED	BY	DATE
	PLOTTED		
NOTE BOOK	TEMPLATE		
NO.	AREAS		
	AREAS CHECKED		

ORIGINAL SURVEY	SURVEYED	BY	DATE
	PLOTTED		
NOTE BOOK	TEMPLATE		
NO.	AREAS		
	AREAS CHECKED		

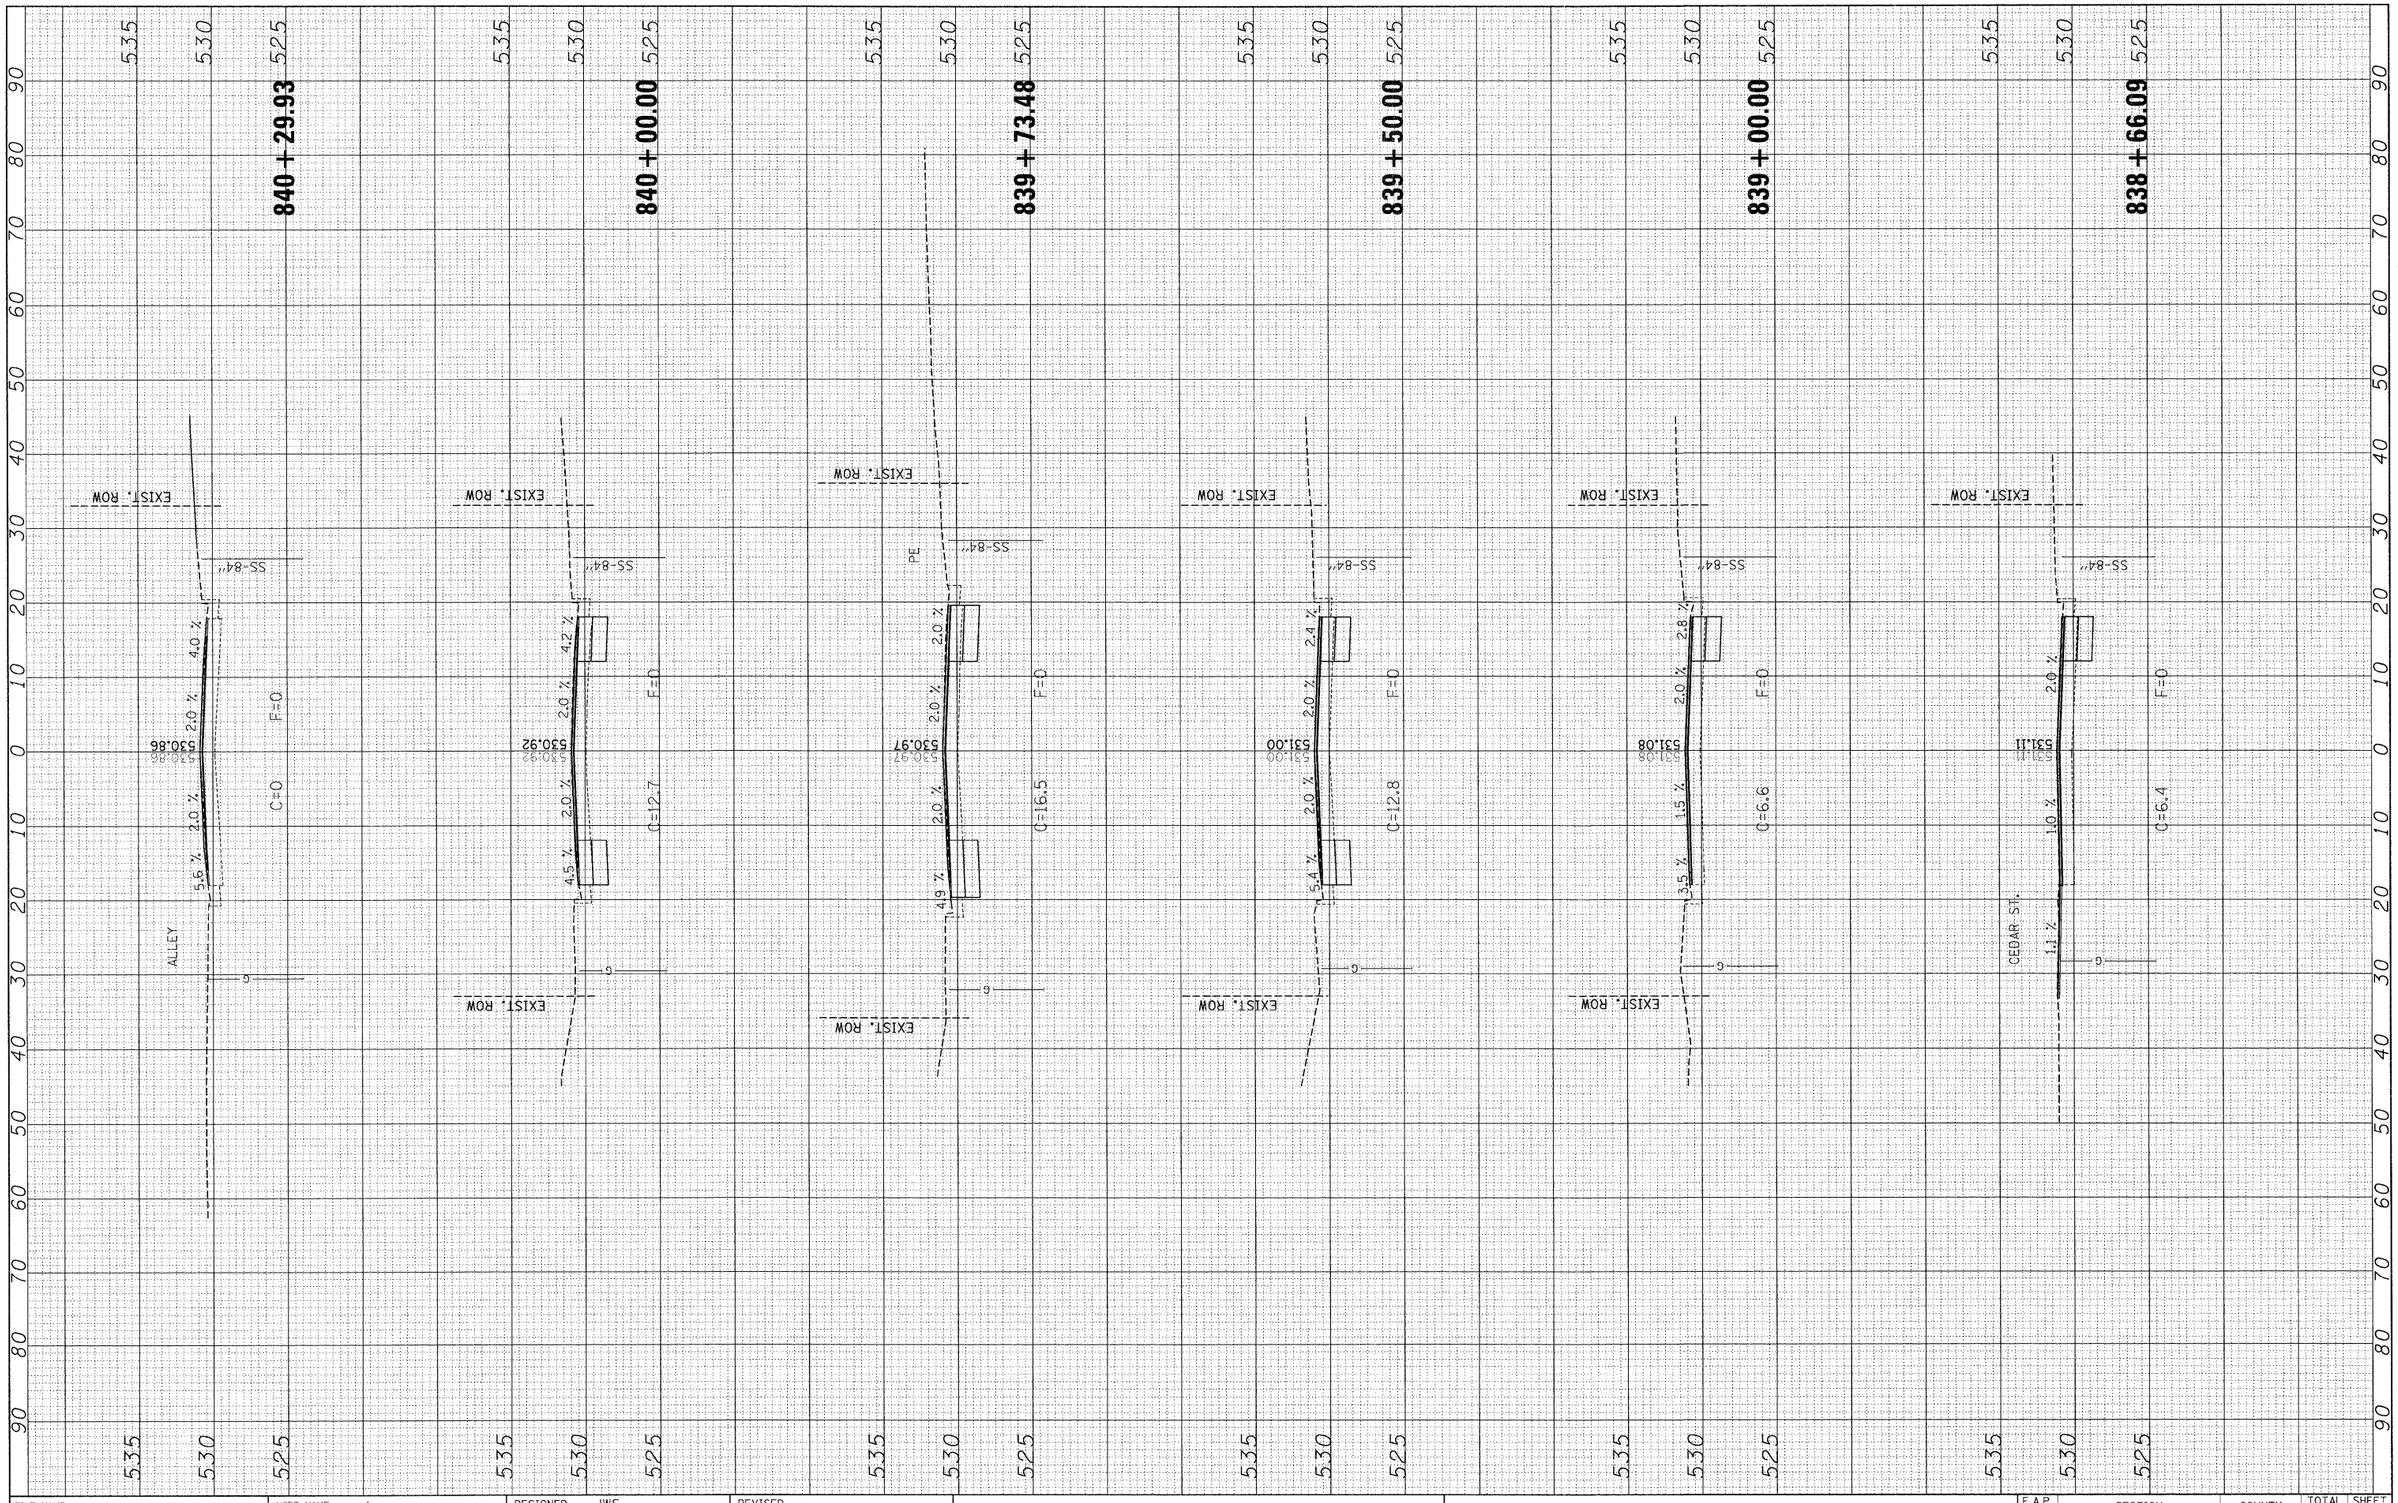

FILE NAME =	USER NAME = paul	DESIGNED - JWS	REVISED -
S:\Projects\407-0029-4HY IL 160 (HIGHLAND)\dgn\CADD Sheets\D876435-sht-xssht.dgn		DRAWN - WJS	REVISED -
	PLOT SCALE = 10.0000 ' / IN.	CHECKED - DRM	REVISED -
	PLOT DATE = 1/13/2009	DATE -	REVISED -

STATE OF ILLINOIS
DEPARTMENT OF TRANSPORTATION

CROSS SECTIONS, IL ROUTE 160 (BROADWAY)

SCALE: 10 | SHEET NO. 6 OF 7 SHEETS | STA. 838+66.09 TO STA. 840+29.93

F.A.P. RTE.	SECTION	COUNTY	TOTAL SHEETS	SHEET NO.
690	41X-RS-1	MADISON	58	56
		CONTRACT NO. 76C35		
FED. ROAD DIST. NO.	ILLINOIS	FED. AID PROJECT		