CONTRACT NO. 78058

FAP RTE.	SECTION	COUNTY	TOTAL SHEETS	SHEET NO.
331	3-2, 8X-1, 4-2	SALINE	220	33
STA.		TO STA.		
FED. ROAD DIST. NO.	ILLINOIS	FED. AID PROJECT		

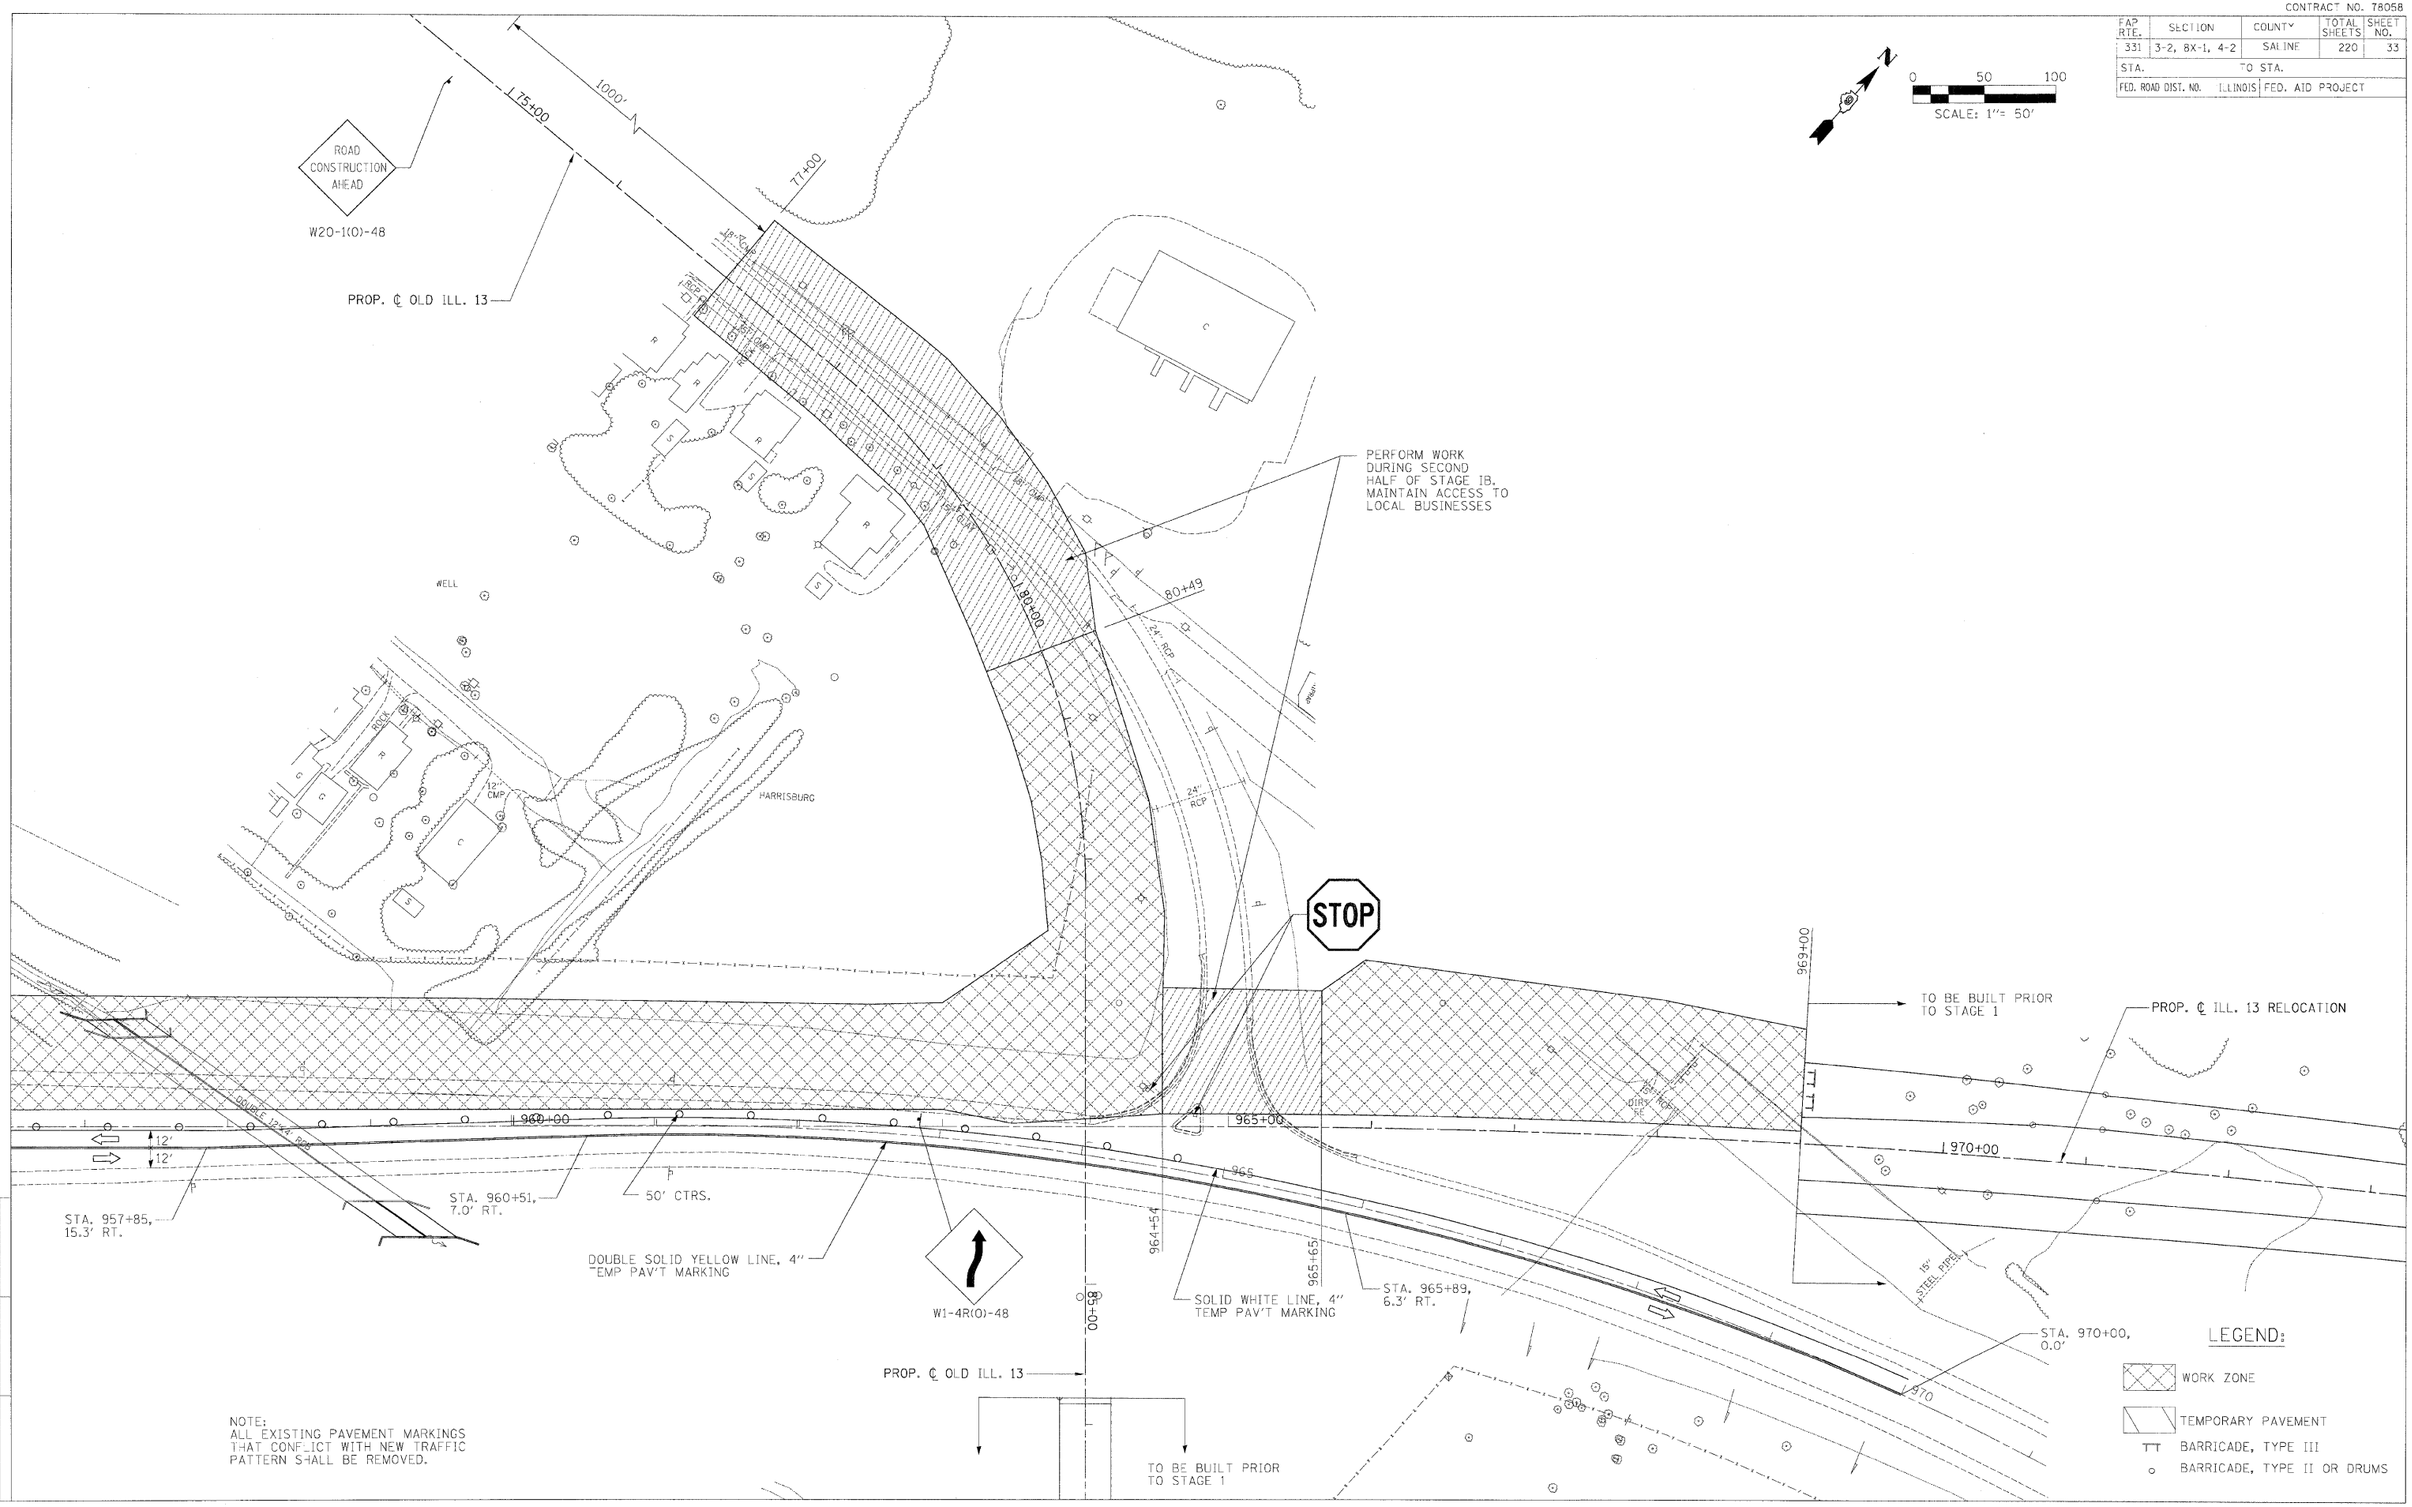

NOTE:
ALL EXISTING PAVEMENT MARKINGS THAT CONFLICT WITH NEW TRAFFIC PATTERN SHALL BE REMOVED.

M:/PROJECTS/PROJ3526/ROADWAY/COMMON/
Active File: Reference Files:
mstsrgtc6-031113.dgn

CHECKED BY BJW PLOT DATE 2/2/2009
DRAWN BY DMS PLOT SCALE 1:49.9995

MAINTENANCE OF TRAFFIC–STAGE 1