FINAL SURVEY	SURVEYED	BY	DATE
	PLOTTED		
NOTE BOOK	TEMPLATE		
NO.	AREAS		
	AREAS CHECKED		

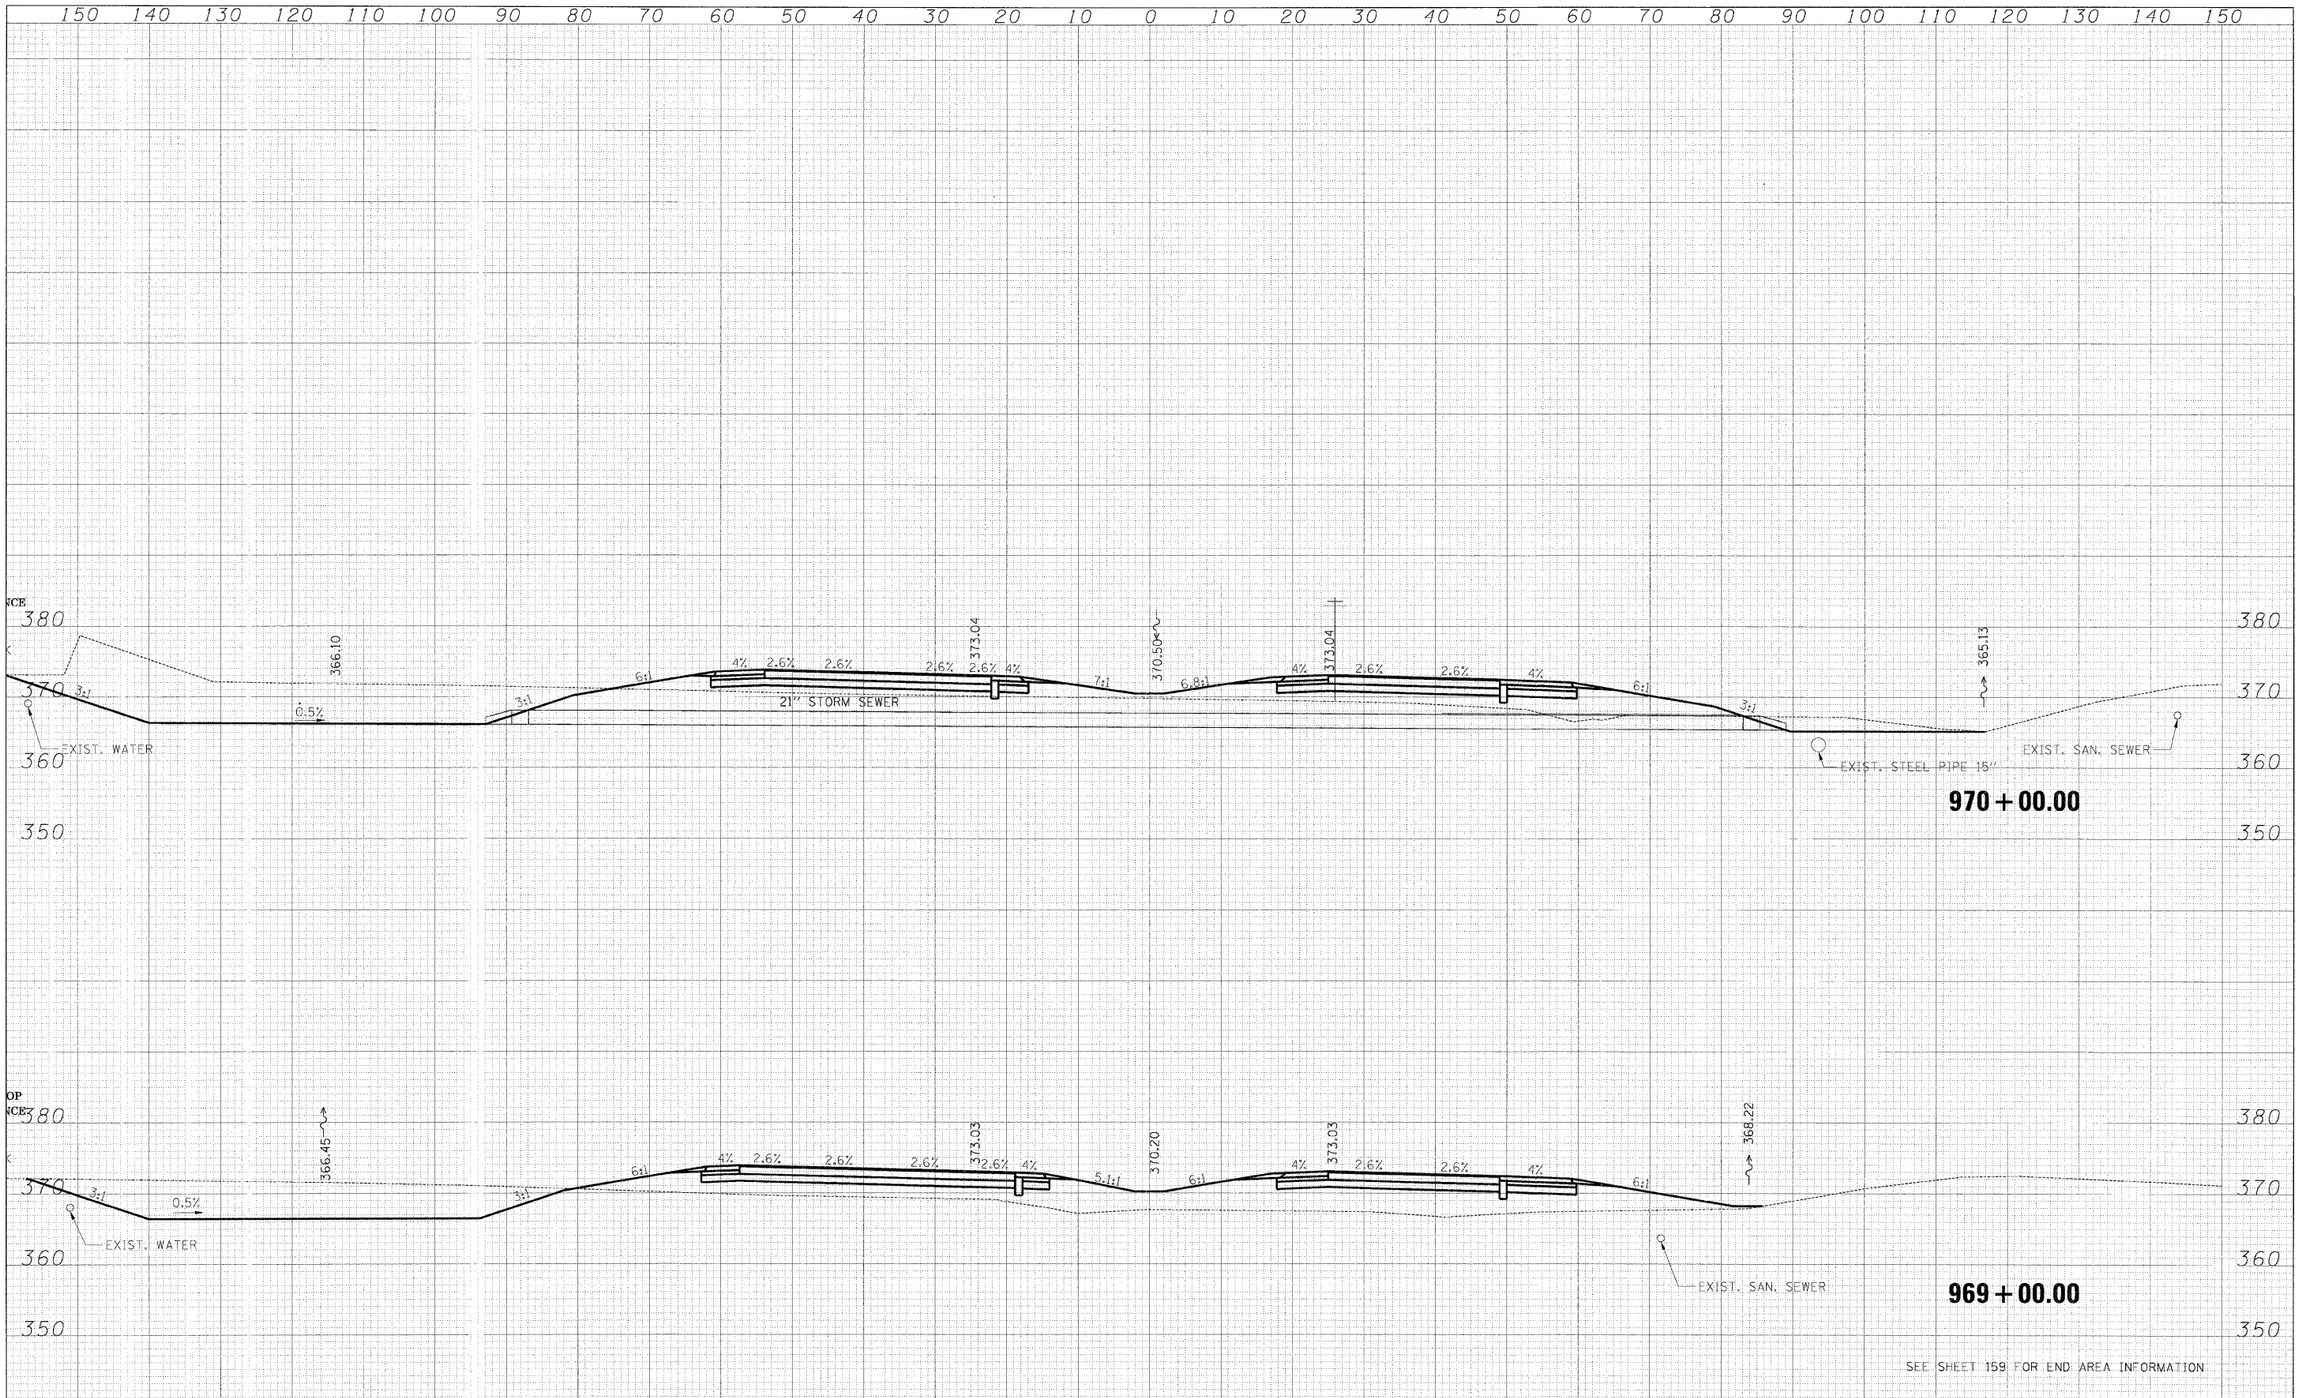

SEE SHEET 159 FOR END AREA INFORMATION

ORIGINAL SURVEY	SURVEYED	BY	DATE
	PLOTTED		
NOTE BOOK	TEMPLATE		
NO.	AREAS		
	AREAS CHECKED		

FILE NAME = IL13_west_xsec_sheets.dgn	USER NAME = bweigand	DESIGNED - BJW	REVISED -
		DRAWN - DMS	REVISED -
	PLOT SCALE = 1:10	CHECKED - JPN	REVISED -
	PLOT DATE = 2/2/2009	DATE - 02-02-09	REVISED -

STATE OF ILLINOIS
DEPARTMENT OF TRANSPORTATION

CROSS SECTIONS–ILL 13 RELOCATION

SCALE: | SHEET NO. OF SHEETS | STA. 969+00.00 TO STA. 970+00.00

F.A. RTE.	SECTION	COUNTY	TOTAL SHEETS	SHEET NO.
331	3-2, 8X-1, (8X-1)B ,4-2	SALINE	167	220
		CONTRACT NO. 78058		
FED. ROAD DIST. NO.	ILLINOIS	FED. AID PROJECT		